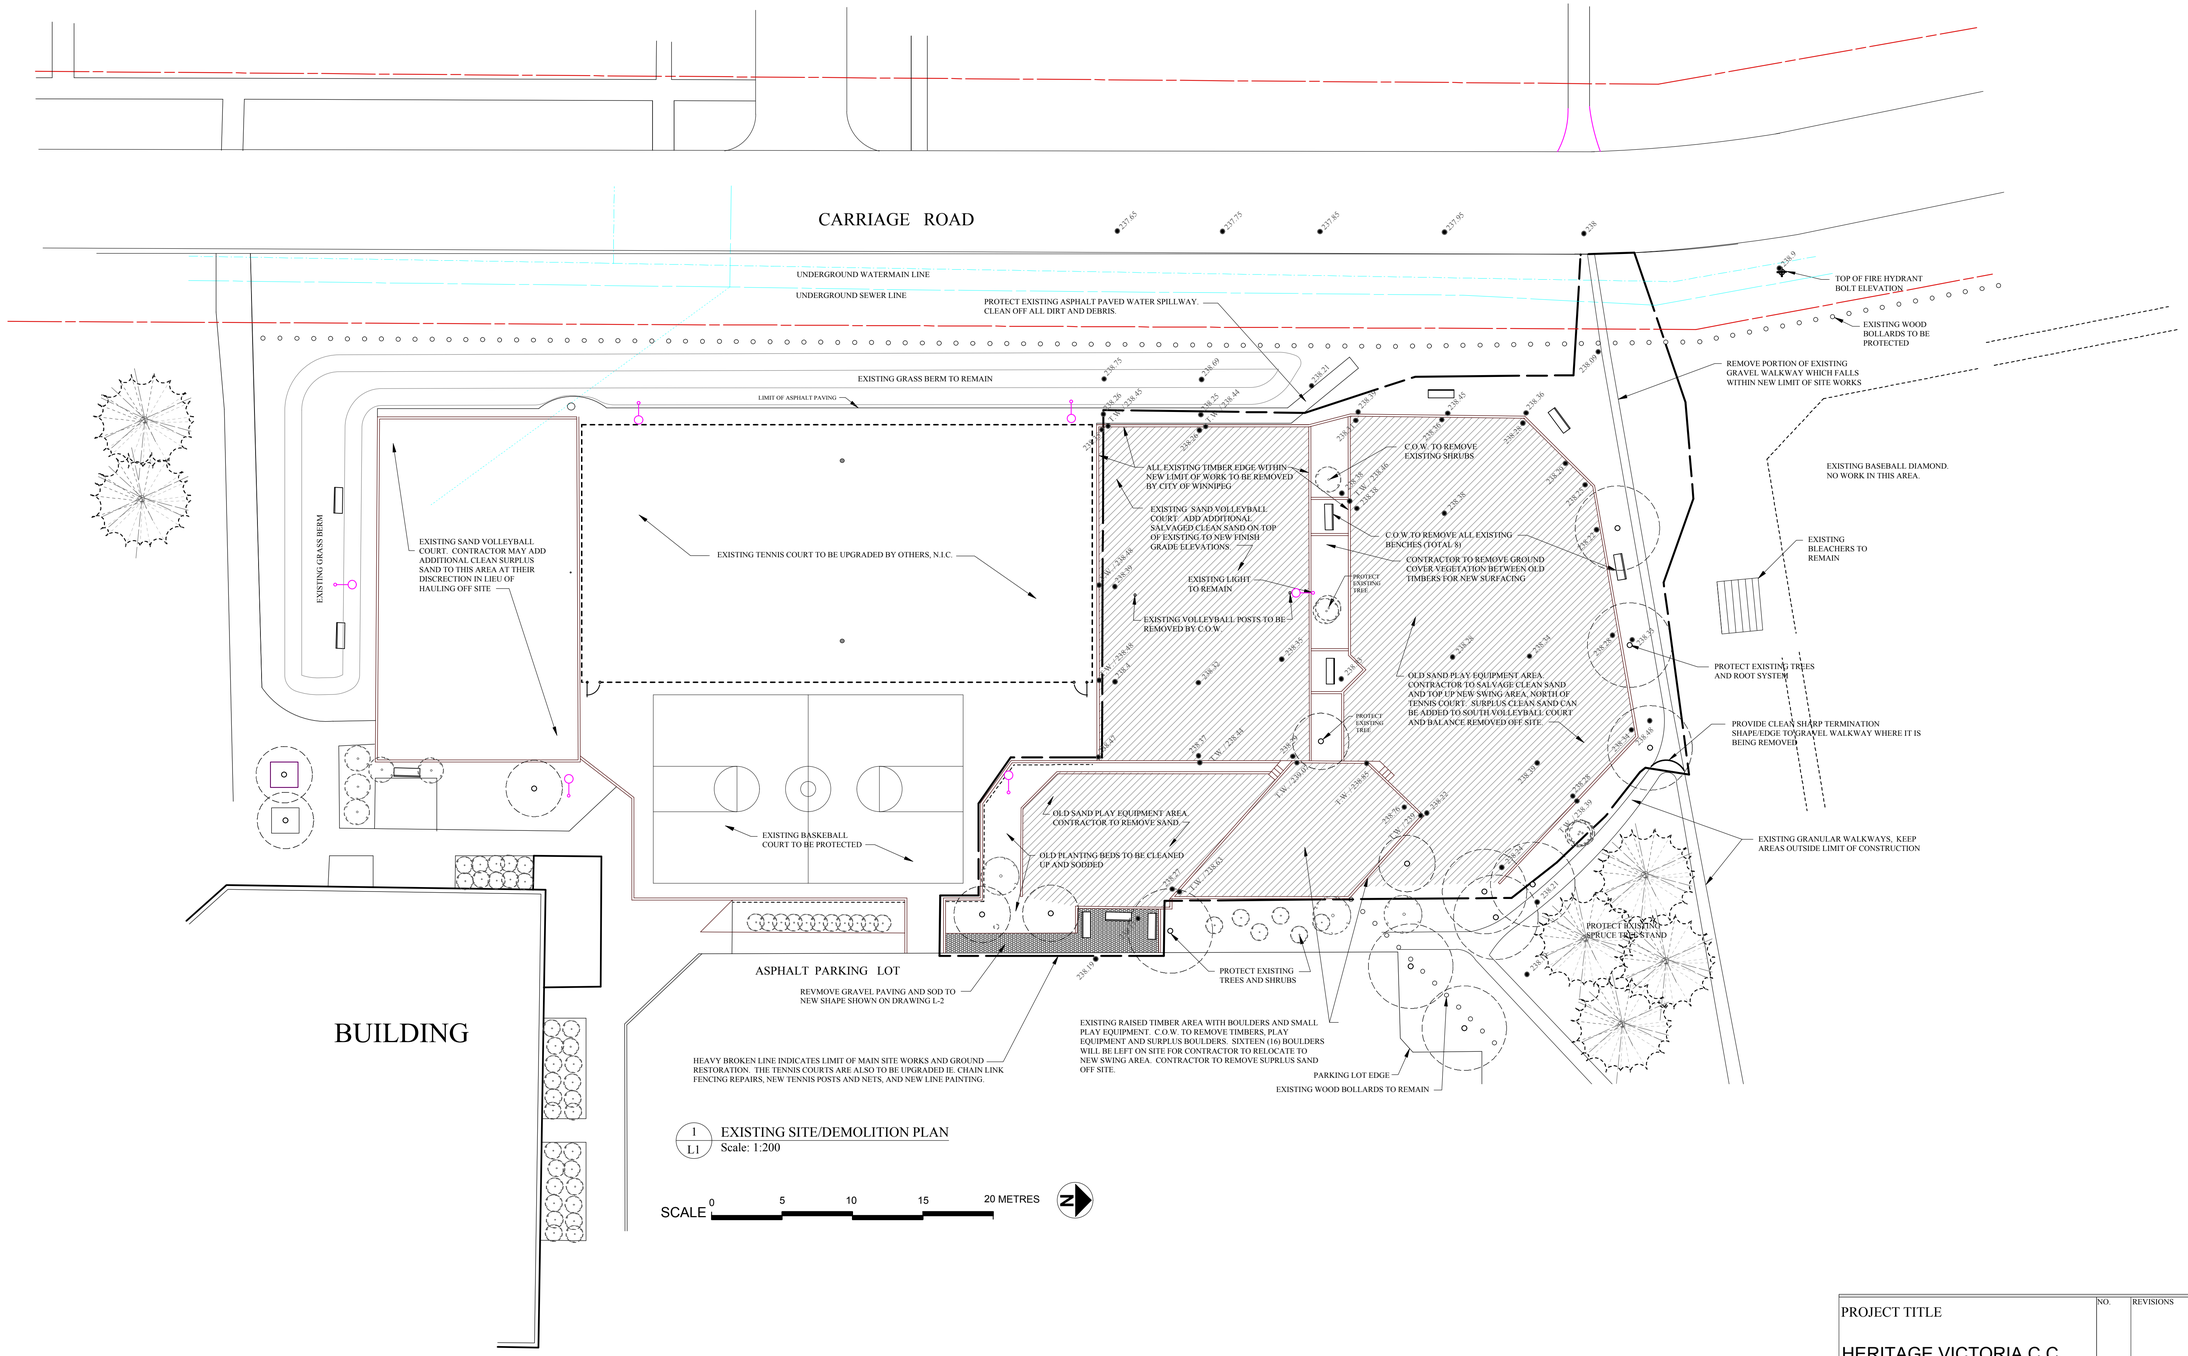

1 / L1 EXISTING SITE/DEMOLITION PLAN
Scale: 1:200

PROJECT TITLE	NO.	REVISIONS	BY	DATE
HERITAGE VICTORIA C.C. FOR THE CITY OF WINNIPEG				

DRAWING TITLE
EXISTING SITE/DEMOLITION PLAN

KEN RECH LANDSCAPE ARCHITECTS INC.
1480 Wellington Crescent Winnipeg Manitoba
Email: kenrech@mymts.net R3N 0B3 Tel(204) 489-6616

DRAWN BY	SCALE	SHEET NO.
K. Rech	1:200	L1
PRINT DATE: JuLY 9, 2014	DATE: JuLY 9, 2014	
FILE NO. 14-02	REVISION 0	

ORIGINAL SHEET: 24" x 36"