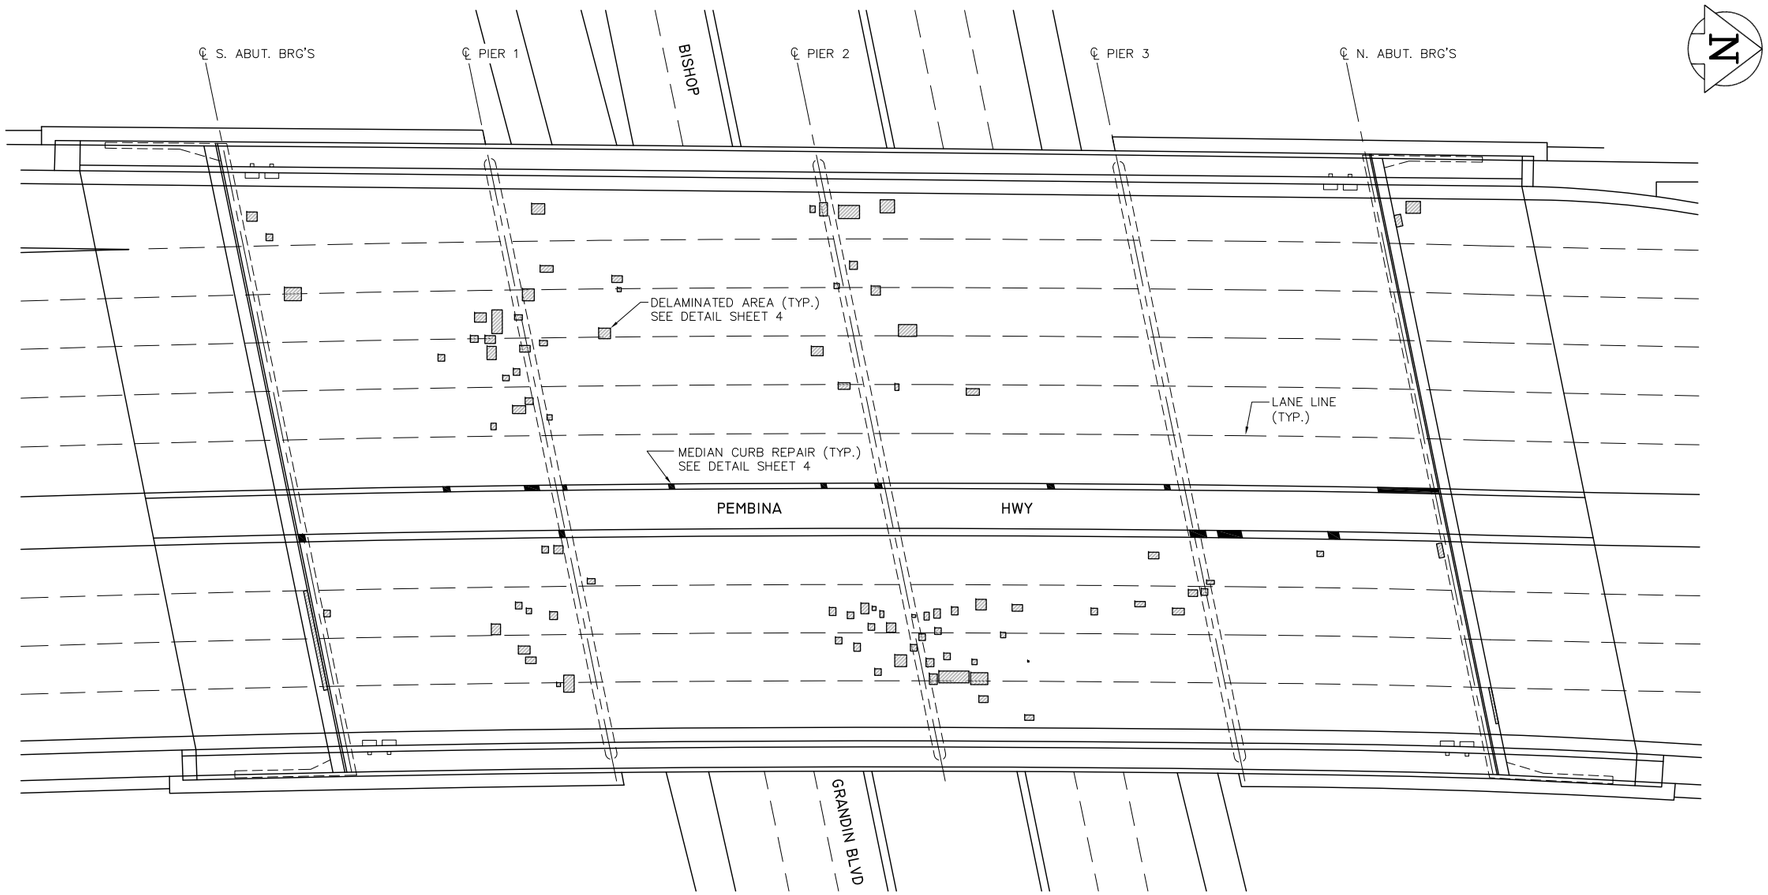

PLAN VIEW (APPROX. DECK & CURB REPAIR LOCATIONS SHOWN)

N.T.S.

NOTES:

TOTAL APPROX. DELAMINATED AREA:
- NORTHBOUND PEMBINA = 23.0 m^2
- SOUTHBOUND PEMBINA = 22.0 m^2

TOTAL APPROX. CURB REPAIR LENGTH = 15.0 m

LOCATIONS SHOWN ARE AREAS OF DELAMINATION. SOME OF THESE AREAS IN CLOSE PROXIMITY WILL BE COMBINED INTO LARGER PATCHES.

NOTE:

B.M
ELEV.

NO.	REVISION	DATE	BY
0	ISSUED FOR TENDER	10/06/14	J.G.W.

DESIGNED BY: D.M.
DRAWN BY: J.G.W.
CHECKED BY: B.A.N.
APPROVED BY: B.A.N.
AUTHORIZED BY:

ENGINEER'S SEAL
PROVINCE OF MANITOBA
D.E. MUHURDAREVIC
Member 31027
REGISTERED PROFESSIONAL ENGINEER

BID OPPORTUNITY NO.: 565-2014

CITY OF WINNIPEG
PUBLIC WORKS DEPARTMENT
ENGINEERING DIVISION

PEMBINA HWY OVERPASS (ROUTE 165)
2014 BRIDGE DECK & MISCELLANEOUS
CONCRETE REPAIRS

PLAN VIEW AND
TYPICAL DECK & CURB REPAIRS

SHEET 2 OF 4
HORIZONTAL: N.T.S.
VERTICAL: N.T.S.
CITY DRAWING NUMBER: B215-14-02

METRIC
WHOLE NUMBERS INDICATE MILLIMETRES
DECIMALIZED NUMBERS INDICATE METRES