SEE SHEET S3.1 FOR GENERAL STRUCTURAL NOTES

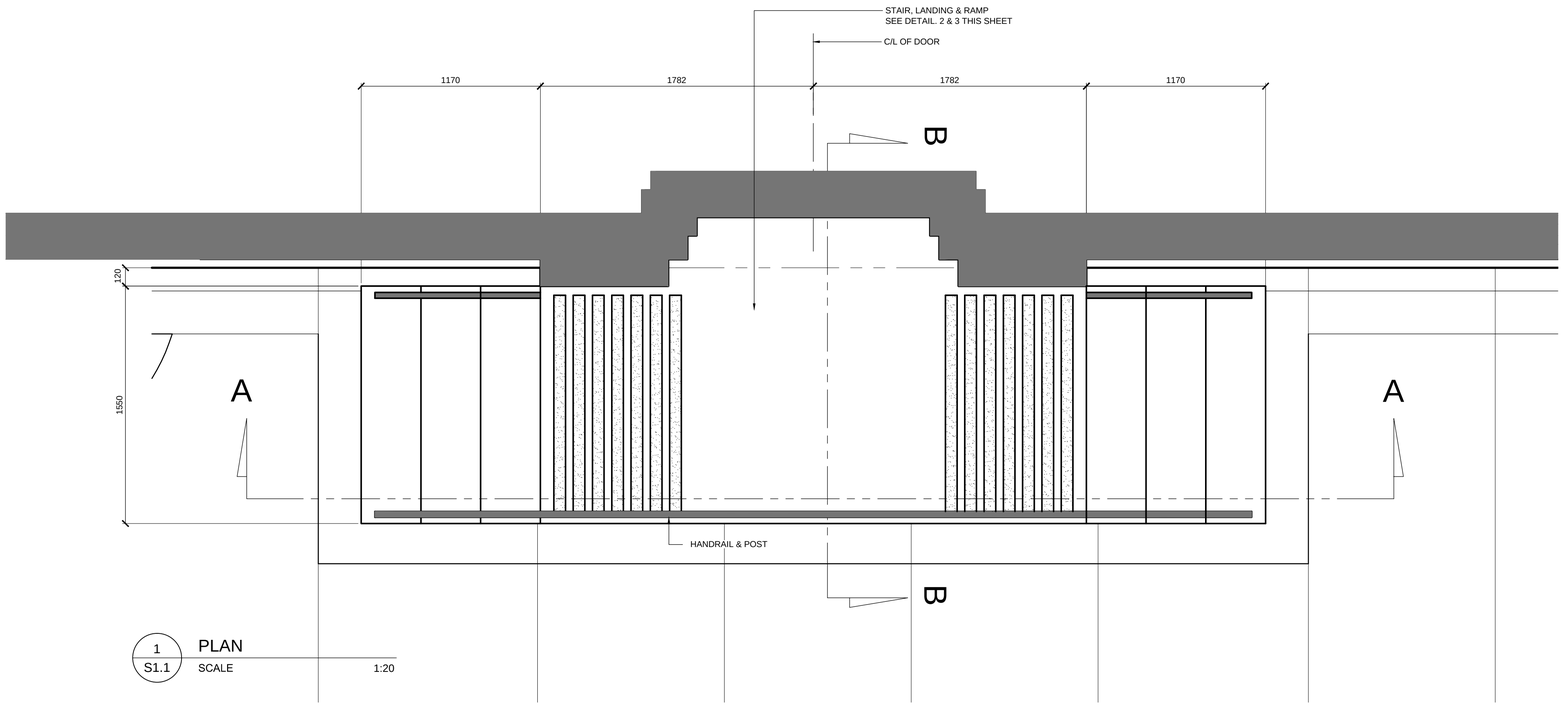


1 / S1.1 PLAN
SCALE 1:20

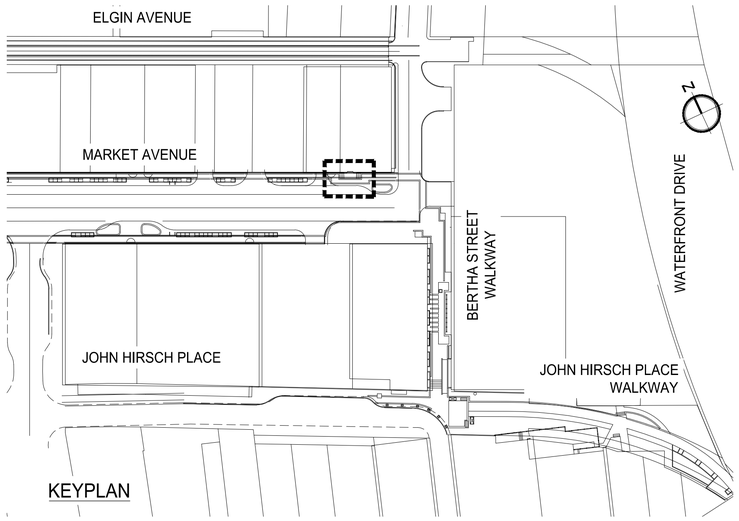


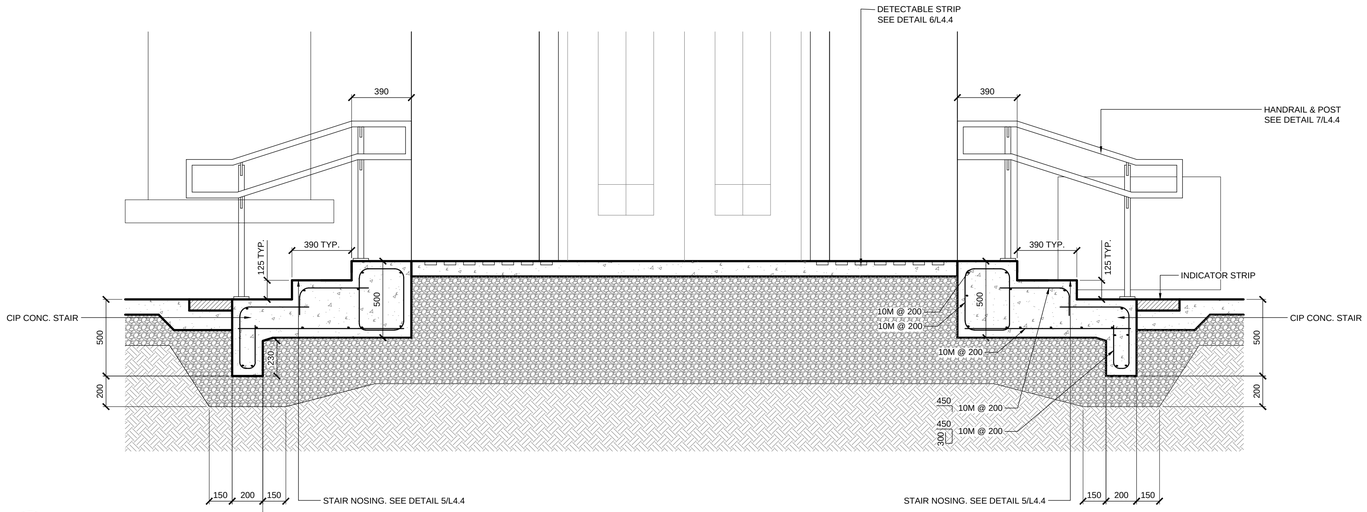


2 / S1.1 STAIR, LANDING & RAMP - SECTION A-A
SCALE 1:20

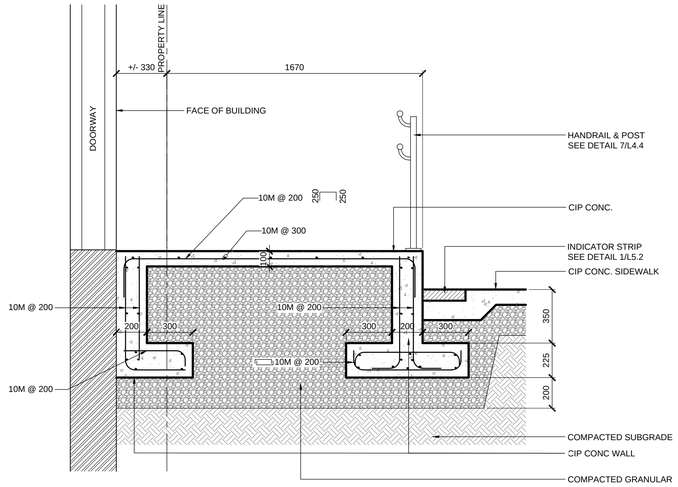


2 / S1.1 LANDING - SECTION B-B
SCALE 1:20

NOTE:
These design documents are prepared solely for the use by the party with whom the design professional has entered into a contract and there are no representations of any kind made by the design professional to any party with whom the design professional has not entered into a contract.

Aug 15, 2014 – 12:48pm
P:\5514001-5514099\5514069 – 2014 North East Exchange District Renewals\MMM Drawings\S1.0_A1.dwg – tab: Market Stair

METRIC
WHOLE NUMBERS INDICATE MILLIMETRES
DECIMALIZED NUMBERS INDICATE METRES

APEGM
Certificate of Authorization
MMM Group Limited
No. 4531

LOCATIONS APPROVED
UNDERGROUND STRUCTURES

SIGNED BY: _____ DATE _____
SUPV U/G STRUCTURES

LOCATION OF UNDERGROUND STRUCTURES AS SHOWN ARE BASED ON THE BEST INFORMATION AVAILABLE BUT NO GUARANTEE IS GIVEN THAT ALL EXISTING UTILITIES ARE SHOWN OR THAT THE GIVEN LOCATIONS ARE EXACT CONFIRMATION OF EXISTANCE AND EXACT LOCATION OF ALL SERVICES MUST BE OBTAINED FROM THE INDIVIDUAL UTILITIES BEFORE PROCEEDING

G.B.M. -
ELEV. -

| NO. | REVISIONS | DATE | BY |
|---|---|---|---|
| F | | | |
| E | | | |
| D | | | |
| C | | | |
| B | ADDENDUM 1 | 15/08/14 | MS |
| A | ISSUED FOR TENDER | 07/08/14 | MS |

MMM GROUP
MMM Group Limited.
Suite 111 - 93 Lombard Ave.
Winnipeg, MB R3B 3B1
t. 204.943.3178
f. 204.943.4948
www.mmm.ca

| | | | |
|---|---|---|---|
| DESIGNED BY | JH/MM | CHECKED BY | MM |
| DRAWN BY | JH/MS | APPROVED BY | MM |
| HOR. SCALE | AS NOTED | RELEASED FOR CONSTRUCTION | |
| VERTICAL | AS NOTED | | |
| DATE | JUL 29/14 | DATE | |

ENGINEER'S SEAL
PROVINCE OF MANITOBA
M.H.A. MADY
Member
34973
REGISTERED PROFESSIONAL ENGINEER
18/7/14

CONSULTANT ACAD DWG. NO.
S1.1

Winnipeg
THE CITY OF WINNIPEG
PUBLIC WORKS DEPARTMENT
ENGINEERING SERVICES DIVISION

CITY OF WINNIPEG

NORTH EAST EXCHANGE DISTRICT ENGINEERING STUDY

MARKET STAIRS

CITY DRAWING NUMBER

BID NO.
742-2014