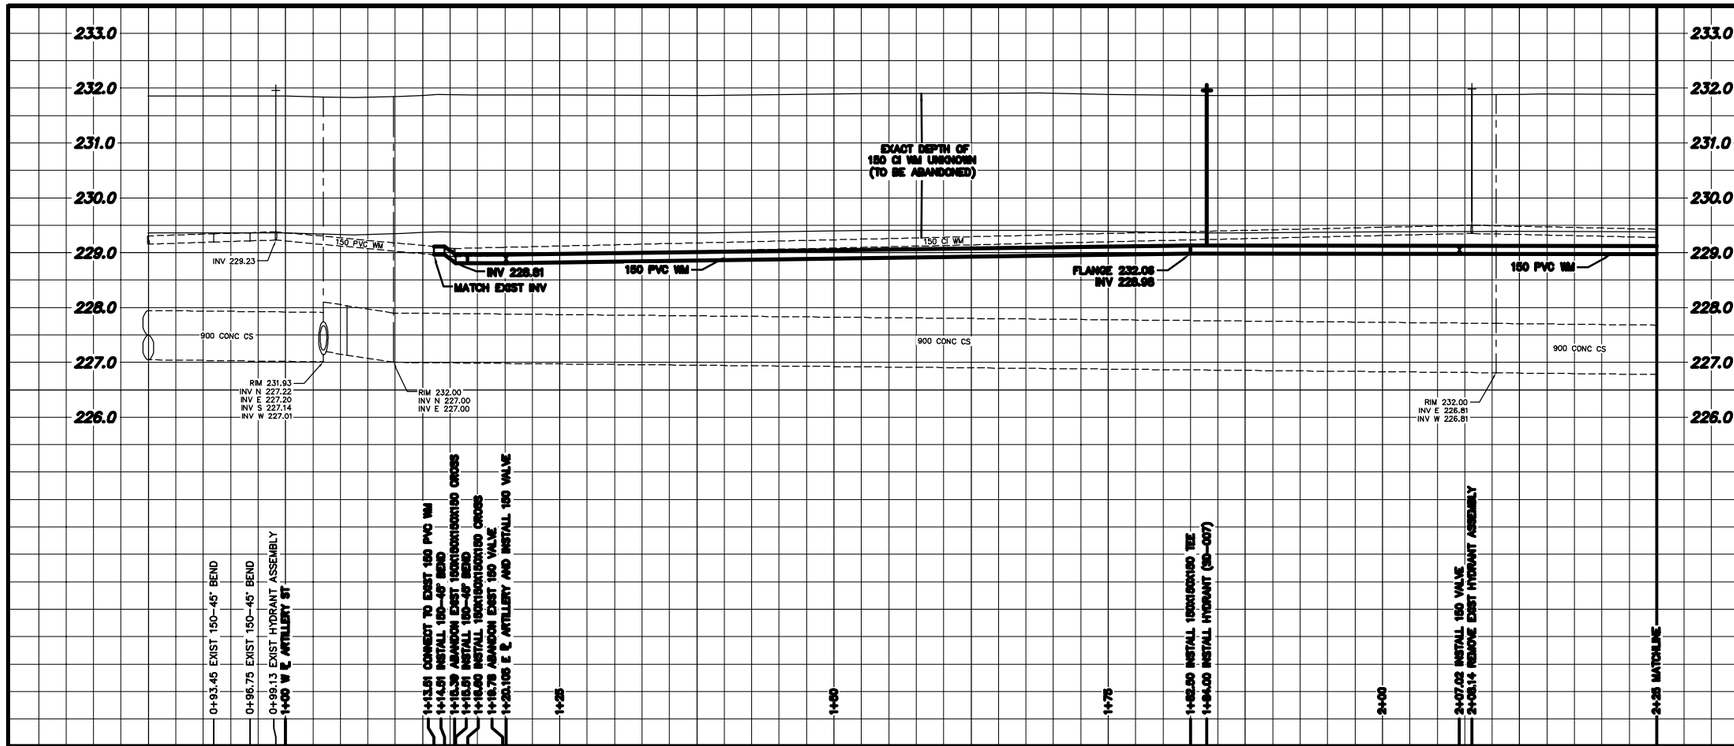

WATER SERVICE INFORMATION

ADDRESS	SIZE (mm) MATERIAL (STREET)	SIZE (mm) MATERIAL (PROP.)	SHORT & LONG MEASUREMENT	CORP. LOCATION	REMARKS
892 BOYD AVE RESIDENTIAL	12 COPPER	12 LEAD	1.10 WEL HSE 81.38 WWL SINCLAIR ST	0.6 W OF S/C	RECONNECT SERV. –
894 BOYD AVE RESIDENTIAL	12 COPPER	12 COPPER	1.82 WEL HSE 89.75 WWL SINCLAIR ST	0.1 E OF S/C	RECONNECT SERV. –
• 896 BOYD AVE RESIDENTIAL	12 LEAD	12 LEAD	1.03 EWL HSE 80.47 EEL ARTILLERY ST	OPP S/C	RENEW TO ℄ –
• 898 BOYD AVE RESIDENTIAL	16 LEAD	12 LEAD	1.18 WWL HSE 70.47 EEL ARTILLERY ST	1.7 W OF S/C	RENEW TO ℄ –
• 902 BOYD AVE RESIDENTIAL	16 LEAD	12 LEAD	0.37 WEL HSE 70.47 EEL ARTILLERY ST	1.7 W OF S/C	RENEW TO ℄ –
903 BOYD AVE RESIDENTIAL	12 COPPER	12 COPPER	2.49 EWL HSE 82.48 WWL SINCLAIR ST	0.2 E OF S/C	RECONNECT SERV. –
904 BOYD AVE RESIDENTIAL	20 COPPER	12 LEAD	0.79 WEL HSE 61.89 EEL ARTILLERY ST	0.3 W OF S/C	RECONNECT SERV. –
905 BOYD AVE RESIDENTIAL	20 COPPER	12 COPPER	1.76 EWL HSE 89.85 EEL ARTILLERY ST	3.3 W OF S/C	RECONNECT SERV. –
906 BOYD AVE RESIDENTIAL	20 COPPER	20 COPPER	1.39 WEL HSE 53.28 EEL ARTILLERY ST	0.9 E OF S/C	RECONNECT SERV. –
• 908 BOYD AVE RESIDENTIAL	16 LEAD	12 LEAD	1.66 EWL HSE 42.75 EEL ARTILLERY ST	0.4 W OF S/C	RENEW TO ℄ –
• 910 BOYD AVE RESIDENTIAL	12 LEAD	12 LEAD	0.91 EWL HSE 34.44 EEL ARTILLERY ST	OPP S/C	RENEW TO ℄ –
• 911 BOYD AVE RESIDENTIAL	12 COPPER	12 LEAD	1.38 EWL HSE 70.92 EEL ARTILLERY ST	0.3 E OF S/C	RENEW TO ℄ –
• 912 BOYD AVE RESIDENTIAL	12 LEAD	12 LEAD	1.99 WEL HSE 29.56 EEL ARTILLERY ST	0.6 W OF S/C	RENEW TO ℄ –
• 913 BOYD AVE RESIDENTIAL	12 LEAD	12 LEAD	0.36 EWL HSE 61.20 EEL ARTILLERY ST	0.4 E OF S/C	RENEW TO ℄ –
914 BOYD AVE RESIDENTIAL	20 COPPER	12 LEAD	0.88 WEL HSE 23.82 EEL ARTILLERY ST	OPP S/C	RECONNECT SERV. –
915 BOYD AVE RESIDENTIAL	20 COPPER	12 LEAD	1.71 EEL HSE 60.22 EEL ARTILLERY ST	1.0 E OF S/C	RECONNECT SERV. –
916 BOYD AVE RESIDENTIAL	20 COPPER	20 COPPER	0.82 WEL HSE 16.15 EEL ARTILLERY ST	OPP S/C	RECONNECT SERV. –
• 917 BOYD AVE RESIDENTIAL	12 LEAD	12 LEAD	2.61 WEL HSE 45.93 EEL ARTILLERY ST	1.6 E OF S/C	RENEW TO ℄ –
• 918 BOYD AVE RESIDENTIAL	12 LEAD	12 LEAD	3.68 WEL HSE 6.09 EEL ARTILLERY ST	0.9 E OF S/C	RENEW TO ℄ –
• 919 BOYD AVE RESIDENTIAL	12 LEAD	12 LEAD	0.36 WEL HSE 36.82 EEL ARTILLERY ST	2.8 E OF S/C	RENEW TO ℄ –
921 BOYD AVE RESIDENTIAL	20 COPPER	12 LEAD	3.06 EWL HSE 24.42 EEL ARTILLERY ST	0.3 W OF S/C	RECONNECT SERV. –
• 923 BOYD AVE RESIDENTIAL	12 LEAD	12 LEAD	1.00 WEL HSE 16.19 EEL ARTILLERY ST	0.3 E OF S/C	RENEW TO ℄ –
• 925 BOYD AVE COMMERCIAL	12 LEAD	12 LEAD	2.93 WEL BLDG 6.97 EEL ARTILLERY ST	1.0 E OF S/C	RENEW TO ℄ –
950 BOYD AVE RESIDENTIAL	20 LEAD	20 LEAD	1.64 WEL HSE 7.07 WWL ARTILLERY ST	OPP S/C	OUTSIDE LIMITS –
965 BOYD AVE COMMERCIAL	25 COPPER	25 COPPER	0.84 EEL BLDG 8.20 WWL ARTILLERY ST	3.9 W OF S/C	OUTSIDE LIMITS –

• SERVICES TO BE RENEWED TO ℄. ALL OTHERS TO BE RECONNECTED

NOTE: CHAINAGES SHOWN ARE ALONG S. ℄ OF BOYD AVE.

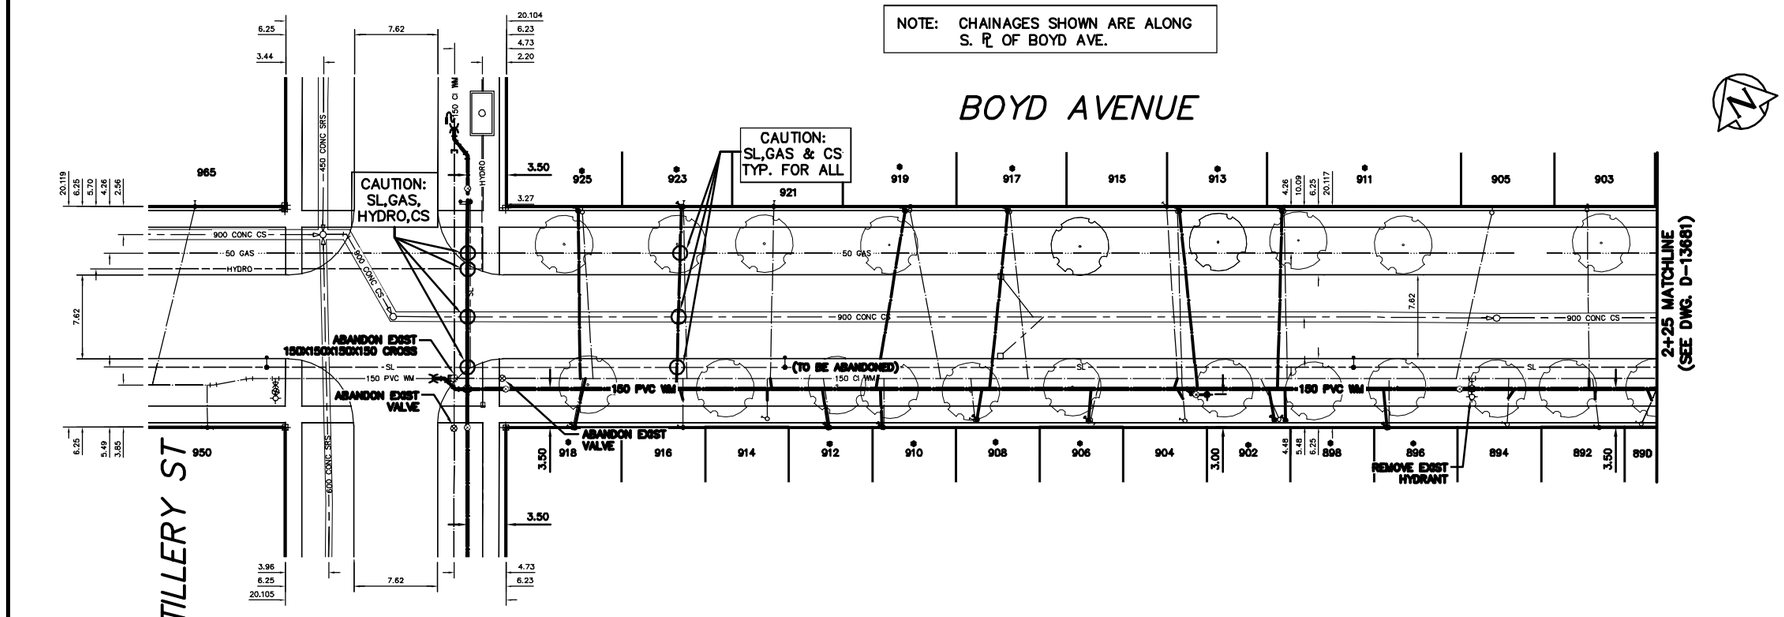

NOTE: ALL VALVES TO BE INSTALLED COUNTERCLOCKWISE TO CLOSE

METRIC
WHOLE NUMBERS INDICATE MILLIMETRES
DECIMALIZED NUMBERS INDICATE METRES

0.0 5.0 10.0 15.0 20.0 25.0

WARNING

IF POWER EQUIPMENT OR EXPLOSIVES ARE TO BE USED FOR EXCAVATION ON THIS PROJECT THE CONTRACTOR MUST:

1) NOTIFY THE GAS COMPANY OF THE PROPOSED LOCATION OF EXCAVATION.

2) TAKE PRECAUTION TO AVOID DAMAGE TO GAS COMPANY INSTALLATIONS.

SEE PROVINCIAL REGULATION 21/72 FOR DETAILS

LOCATION APPROVED
UNDERGROUND STRUCTURES

SUPV. U/G STRUCTURES COMMITTEE — DATE

NOTE:

LOCATION OF UNDERGROUND STRUCTURES AS SHOWN ARE BASED ON THE BEST INFORMATION AVAILABLE BUT NO GUARANTEE IS GIVEN THAT ALL EXISTING UTILITIES ARE SHOWN OR THAT THE GIVEN LOCATIONS ARE EXACT. CONFIRMATION OF EXISTENCE AND EXACT LOCATION OF ALL SERVICES MUST BE OBTAINED FROM THE INDIVIDUAL UTILITIES BEFORE PROCEEDING WITH CONSTRUCTION.

B.M.
ELEV.

CONSTRUCTION COMPLETION DATE: YYYY MM DD

NO.	REVISIONS	DATE	BY

DESIGNED BY	TS	CHECKED BY	SC
DRAWN BY	SM	APPROVED BY	KZ
SCALE: HORIZONTAL	1:250	RELEASED FOR CONSTRUCTION	
VERTICAL	1:50		
DATE	2014 09 12	DATE	

PLOT DATE: 2014 09 12

ENGINEER'S SEAL

ORIGINAL SIGNED BY S.R.J. COURNOYER 14-09-12

CONSULTANT DRAWING NUMBER
–

Winnipeg

THE CITY OF WINNIPEG
WATER AND WASTE DEPARTMENT
ENGINEERING DIVISION

2014 WATER RENEWALS

BOYD AVENUE
ARTILLERY STREET TO 100 E OF ARTILLERY STREET

SHEET 4 OF 7

CITY DRAWING NUMBER
D-13680

BID OPPORTUNITY: 887-2014
CONTRACT NUMBER: 5

FILE PATH: R:\DRAWINGS\WATER\RENEWAL\2014_RENEWALS\CONTRACT 5\
FILE NAME: BOYD.dwg