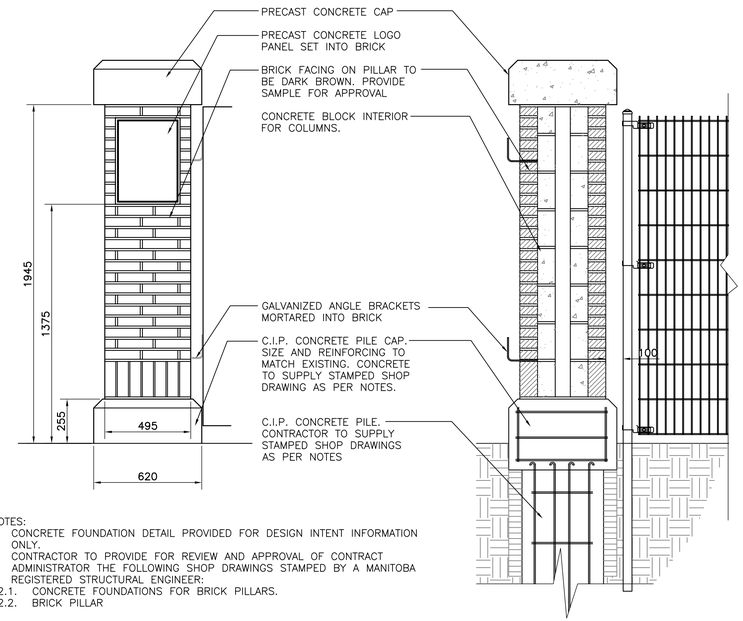

NOTES:
1. CONCRETE FOUNDATION DETAIL PROVIDED FOR DESIGN INTENT INFORMATION ONLY.
2. CONTRACTOR TO PROVIDE FOR REVIEW AND APPROVAL OF CONTRACT ADMINISTRATOR THE FOLLOWING SHOP DRAWINGS STAMPED BY A MANITOBA REGISTERED STRUCTURAL ENGINEER:
   2.1. CONCRETE FOUNDATIONS FOR BRICK PILLARS.
   2.2. BRICK PILLAR

BRICK PILLAR

1 | 2.2m HT. BRICK PILLAR
L1 | N.T.S.

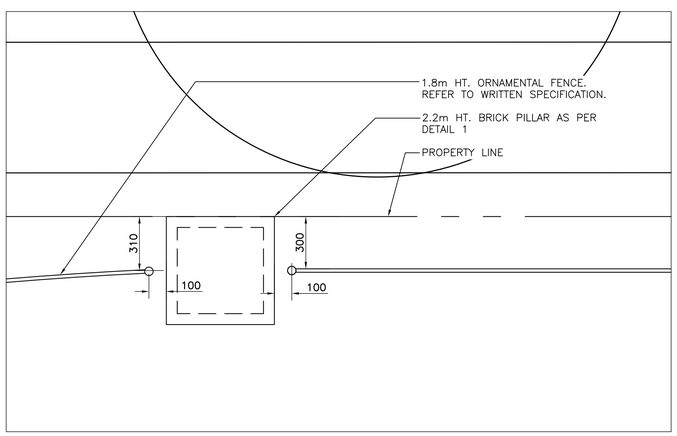

ENLARGEMENT 1
N.T.S.

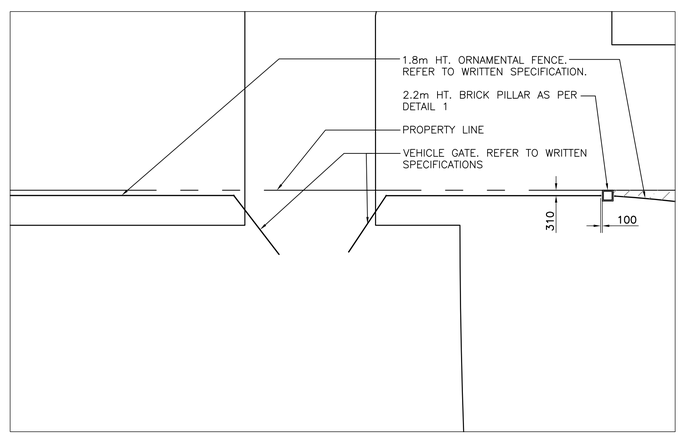

ENLARGEMENT 2
N.T.S.

No.	Revisions	Date	By
1			
2			

Date: 30-07-15
Scale: NTS
Designed By: SR
Drawn By: MRD
Checked By: SR

McGOWAN·RUSSELL

Client: CITY OF WINNIPEG

Project Title: RAVELSTON DEEP POND

Sheet Title: DETAIL

Project No.: 15-023
Drawing No.: L3