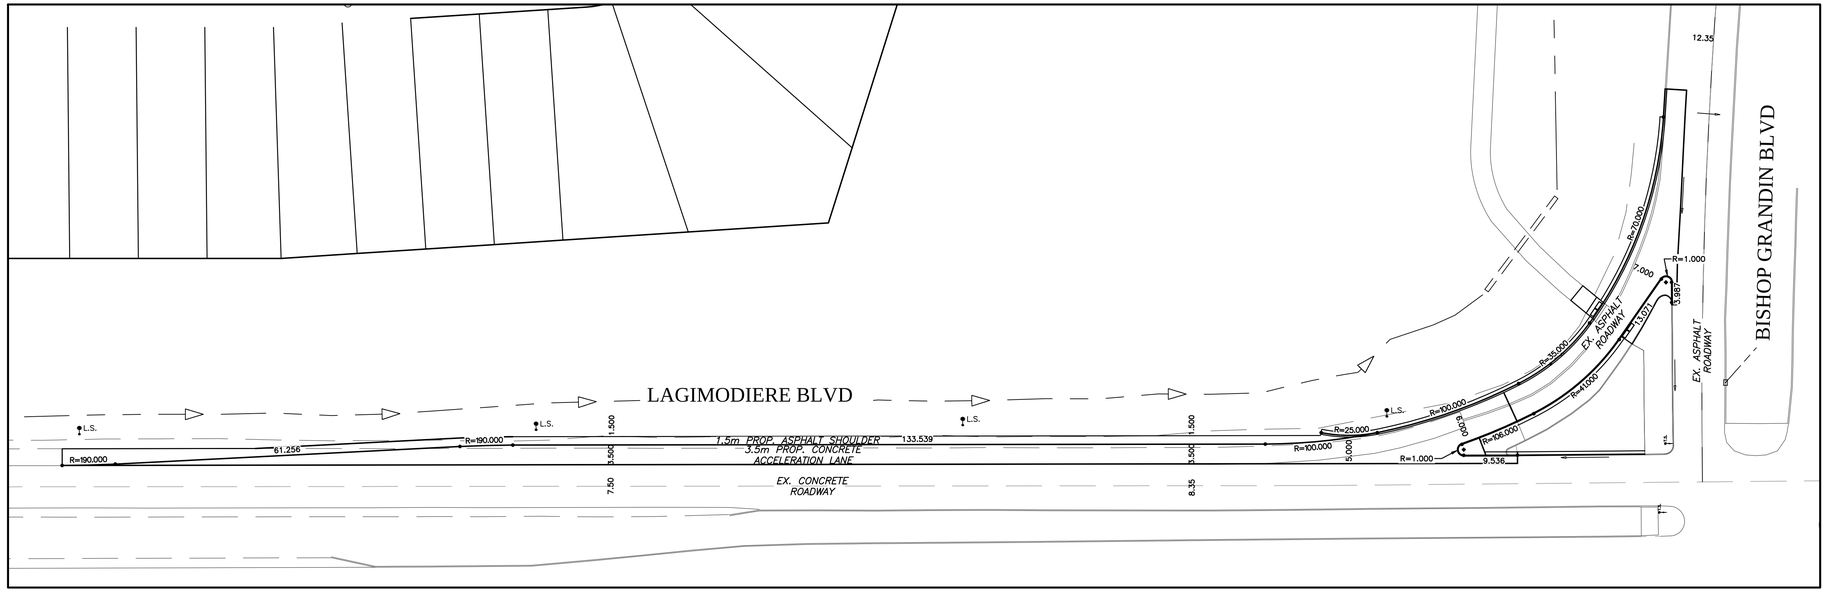

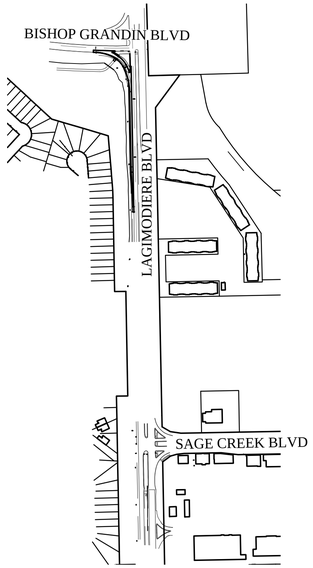

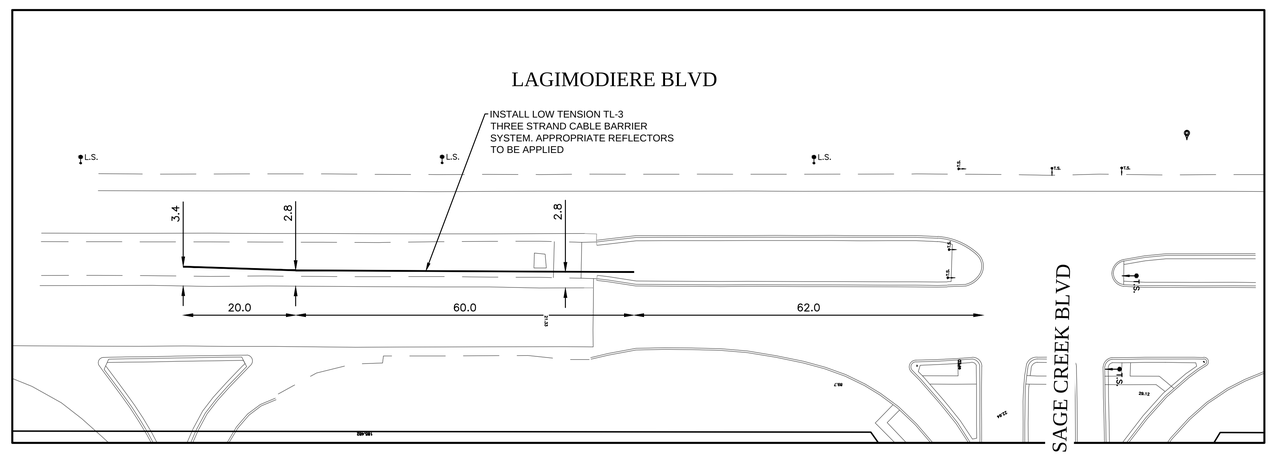

"Description of property limits, and existing and/or proposed features relative to these limits as shown on this drawing do not represent a Legal Survey. WSP makes no representation or guarantee that the property limit information is accurate. WSP accepts no responsibility for damages, if any, suffered by any third party as a result of decisions made or actions based on this drawing."

APEGM
Certificate of Authorization
WSP Canada Inc.
No. 5750 Date:

EXISTING	LEGEND – PLAN	PROPOSED	EXISTING	LEGEND – PLAN	PROPOSED	EXISTING	LEGEND – PLAN	PROPOSED
	WATERMAIN			M.T.S.			CULVERT	
	HYDRANT		T.S.	TRAFFIC SIGNAL				
	VALVE		H.P.	HYDRO POLE/ G. WIRE				
	CURB STOP		L.S.	LAMP STANDARD				
	WASTE WATER SEWER			CONCRETE/ASPHALT				
	LAND DRAINAGE SEWER			CONC./ASPH. PATCH				
	C.B. LEAD			ASPHALT OVERLAY				
	MANHOLE			SIDEWALK				
	CATCH BASIN			CURB RAMP				
	GAS			PROPERTY LINE				
	HYDRO		32.00	ELEVATIONS	32.000			

LOCATION APPROVED
UNDERGROUND STRUCTURES

SUPV. U/G STRUCTURES COMMITTEE DATE

NOTE:

LOCATION OF UNDERGROUND STRUCTURES AS SHOWN ARE BASED ON THE BEST INFORMATION AVAILABLE BUT NO GUARANTEE IS GIVEN THAT ALL EXISTING UTILITIES ARE SHOWN OR THAT THE GIVEN LOCATIONS ARE EXACT. CONFIRMATION OF EXISTENCE AND EXACT LOCATION OF ALL SERVICES MUST BE OBTAINED FROM THE INDIVIDUAL UTILITIES BEFORE PROCEEDING WITH CONSTRUCTION.

B.M.
ELEV.

NO.	REVISIONS	DATE	BY
--	--	--	--
--	--	--	--
--	--	--	--
--	--	--	--
--	--	--	--
--	--	--	--
01	COW TENDER SUBMISSION	15/08/11	RH
00	COW REVIEW SUBMISSION	15/07/30	RH

WSP
1600 BUFFALO PLACE
WINNIPEG, MB, R3T 6B8
PHONE: 204-477-6650
FAX: 204-474-2864
WWW.WSPGROUP.COM

DESIGNED BY	MBS	CHECKED BY	RH/SM
DRAWN BY	MBS	APPROVED BY	IMcK
HOR. SCALE:	1:250	RELEASED FOR CONSTRUCTION	--
VERT. SCALE:	--	DATE	--
DATE	JULY 2015		

ENGINEERS SEAL

CONSULTANT DRAWING NO.
151-07276-00 -04

Winnipeg
THE CITY OF WINNIPEG
PUBLIC WORKS DEPARTMENT

2015 INTERSECTION IMPROVEMENTS
LAGIMODIERE BOULEVARD

PAVEMENT GEOEMTRY AND CABLE BARRIER DETAILS

CITY DRAWING NO.
SHEET 04 OF 05
699-2015

Arch D, L:\Projects\2015\151-07276-00 2015 Intersection Improvements (S.M.)\03 DWGS\02 Working Dwgs\04 Civil\Bishop & Lagimodiere – 2015 Intersection Improvements_PAUL July 8 2015.dwg, 8/11/2015 11:13:02 AM