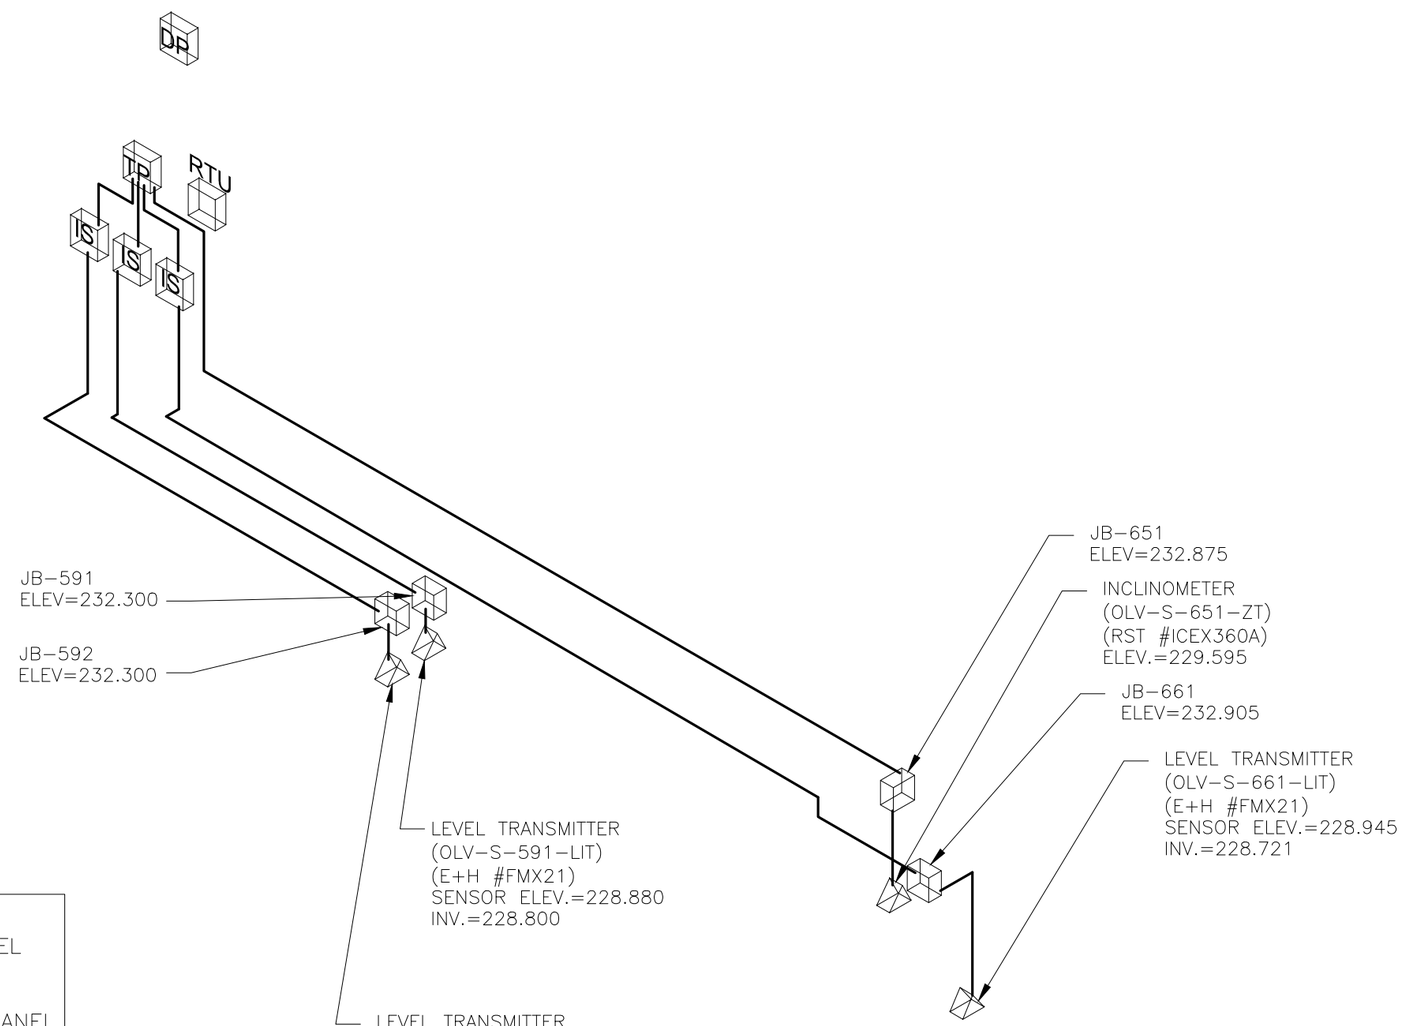

LEGEND

RTU– REMOTE TERMINAL UNIT PANEL
DP – POWER DISTRIBUTION PANEL
TP – TERMINATION PANEL
IS – INTRINSIC SAFETY BARRIER PANEL
JB – JUNCTION BOX
— – INSTRUMENTION CABLE
FT – FLOW METER TRANSMITTER
⬭ – FLOW METER SENSOR
▽ – LEVEL TRANSMITTER, INCLOMETER

WARNING

IF POWER EQUIPMENT OR EXPLOSIVES ARE TO BE USED FOR EXCAVATION ON THIS PROJECT THE CONTRACTOR MUST:

1) NOTIFY THE GAS COMPANY OF THE PROPOSED LOCATION OF EXCAVATION.

2) TAKE PRECAUTION TO AVOID DAMAGE TO GAS COMPANY INSTALLATIONS.

SEE PROVINCIAL REGULATION 140/92 FOR DETAILS

METRIC

WHOLE NUMBERS INDICATE MILLIMETRES
DECIMALIZED NUMBERS INDICATE METRES

APEGM
Certificate of Authorization
Stantec Consulting Ltd.
No. 1301

LOCATION APPROVED
UNDERGROUND STRUCTURES

SUPV. U/G STRUCTURES COMMITTEE — DATE

NOTE:
LOCATION OF UNDERGROUND STRUCTURES AS SHOWN ARE BASED ON THE BEST INFORMATION AVAILABLE BUT NO GUARANTEE IS GIVEN THAT ALL EXISTING UTILITIES ARE SHOWN OR THAT THE GIVEN LOCATIONS ARE EXACT. CONFIRMATION OF EXISTENCE AND EXACT LOCATION OF ALL SERVICES MUST BE OBTAINED FROM THE INDIVIDUAL UTILITIES BEFORE PROCEEDING WITH CONSTRUCTION.

B.M.
ELEV.

NO.	REVISIONS	DATE	BY
D	AS–BUILT DRAWING	13.05.31	S.T.
C	ISSUED FOR CLIENT REVIEW	13.04.15	J.C.
B	ISSUED FOR CLIENT REVIEW	13.03.21	J.C.
A	ISSUED FOR CLIENT REVIEW	12.07.13	J.C.

Stantec
Stantec Consulting Ltd.
905 Waverley Street, Winnipeg, Manitoba
Tel 204–489–5900 Fax 204–453–9012

DESIGNED BY	S.T.	CHECKED BY	J.C.
DRAWN BY	B.W.	APPROVED BY	J.C.
HOR. SCALE: VERTICAL:	N.T.S.	RELEASED FOR CONSTRUCTION:	
DATE	2012.06.06	DATE	

ENGINEER'S SEAL
PROVINCE OF MANITOBA
S. TREBIC
MEMBER 21332
REGISTERED PROFESSIONAL ENGINEER

CONSULTANT DRAWING NO.
E-2201

Winnipeg
THE CITY OF WINNIPEG
WATER AND WASTE DEPARTMENT

CSO OUTFALL MONITORING
OLIVE STREET
3D ISOMETRIC PLAN

SHEET 2 OF 2
CAD FILE DRAWING NUMBER
13650e-2201-olv.dwg
CITY DRAWING NUMBER
I-0169-A-A0202-002-00

\\CD1201-F02\work_group\1112\active\111213650\0300_drawing\305_record\sheet_files\electrical\Olive (Ainslie)\13650e-2201-olv.dwg
2013/08/22 10:18 AM By: Betker, Kyle

XX / 779