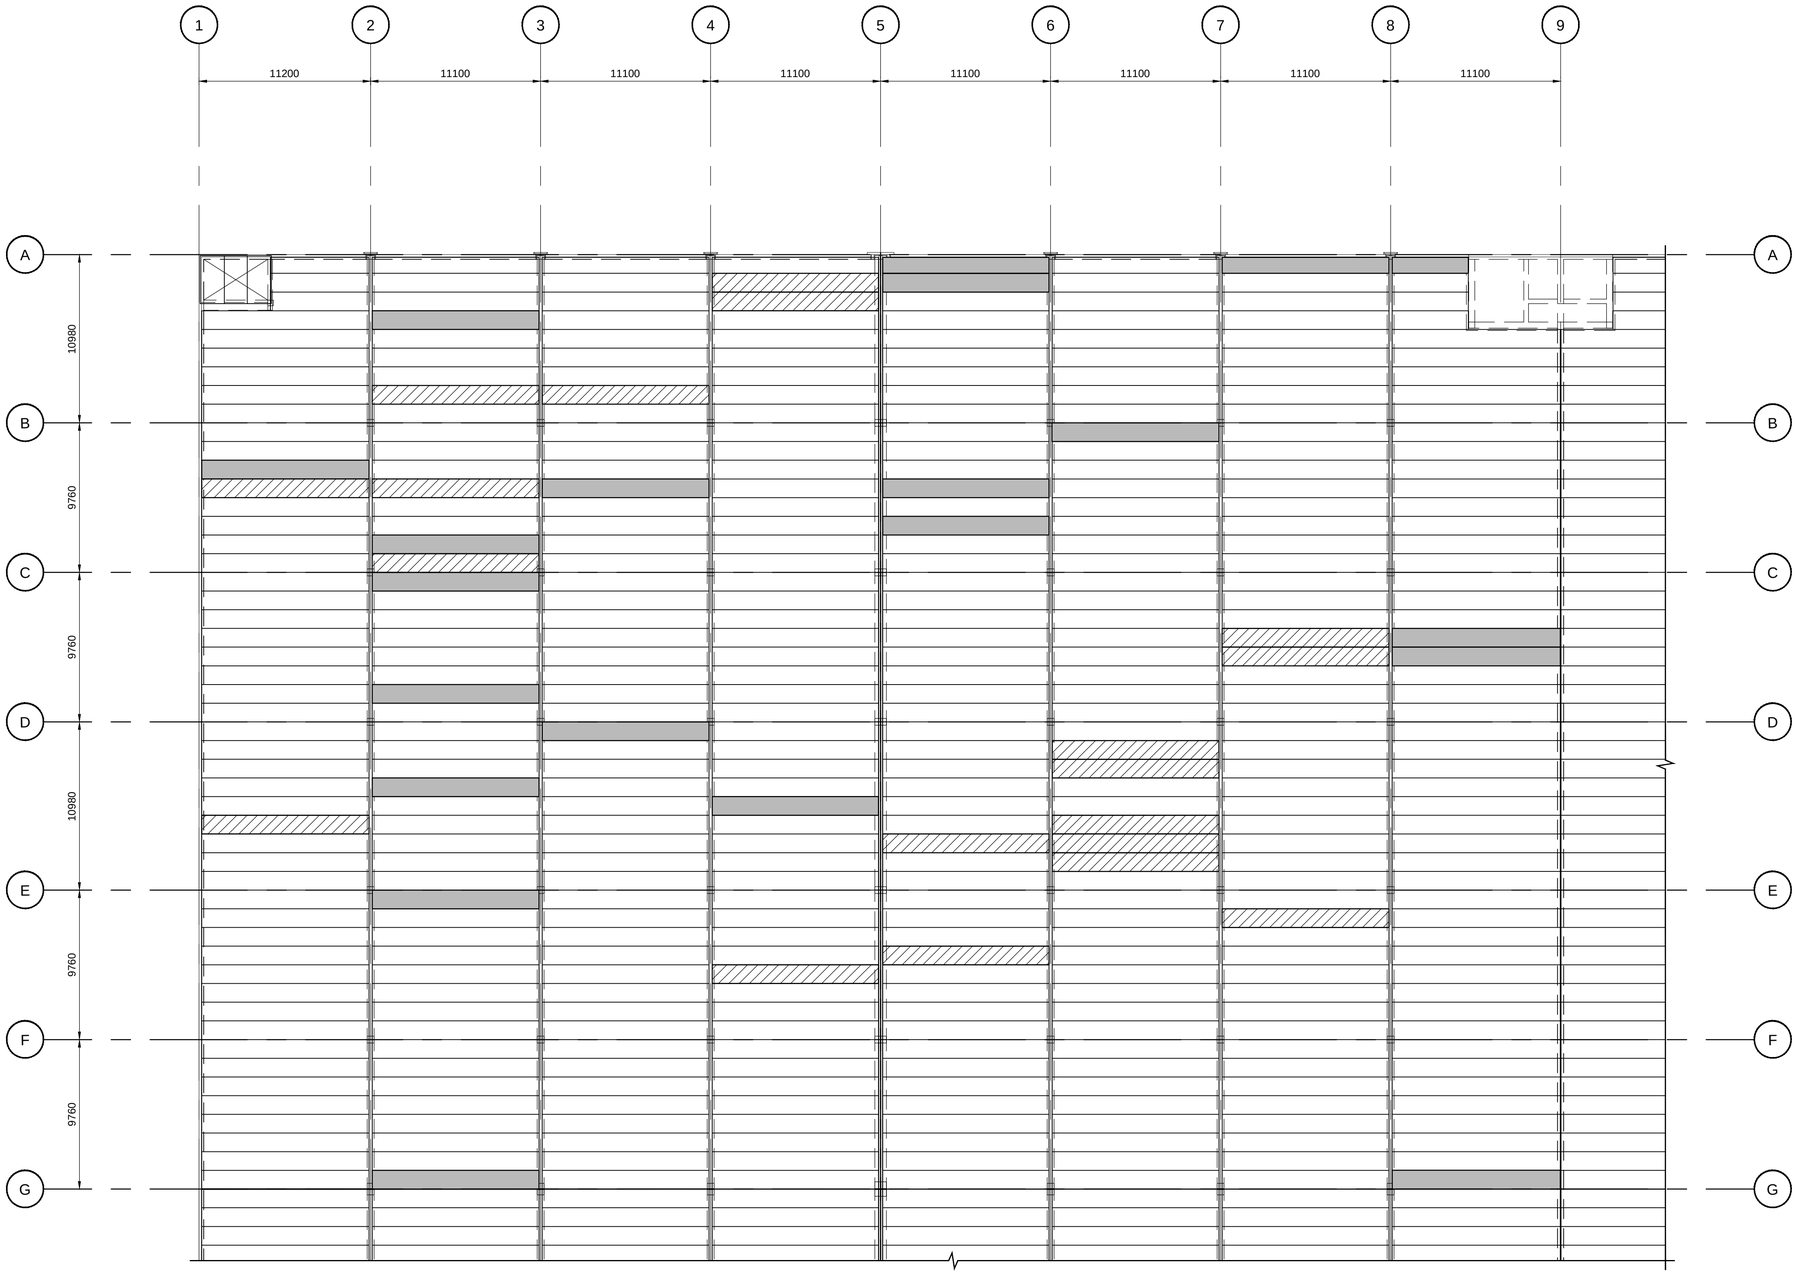

HOLLOWCORE REPLACEMENT PLAN, AREA "A"

1:200

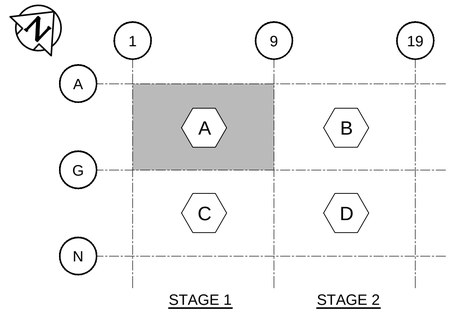

KEY PLAN

CONCRETE REPAIR LEGEND

(FOR STAGE 1, AREA A)

- HOLLOWCORE REPLACEMENT = 21
- HOLLOWCORE REPAIRS = 19
  SEE SHEET 37 FOR HOLLOWCORE ROOF SLAB REPAIR PLAN AND CONSTRUCTION PROCEDURE NOTES

METRIC

WHOLE NUMBERS INDICATE MILLIMETRES
DECIMALIZED NUMBERS INDICATE METRES

APEGM
Certificate of Authorization
Dillon Consulting Limited (MB)
No. 1789 Date: 2015-11-20

LOCATION APPROVED
UNDERGROUND STRUCTURES
N/A
SUPV. U/G STRUCTURES COMMITTEE — DATE

NOTE:
LOCATION OF UNDERGROUND STRUCTURES AS SHOWN ARE BASED ON THE BEST INFORMATION AVAILABLE BUT NO GUARANTEE IS GIVEN THAT ALL EXISTING UTILITIES ARE SHOWN OR THAT THE GIVEN LOCATIONS ARE EXACT. CONFIRMATION OF EXISTENCE AND EXACT LOCATION OF ALL SERVICES MUST BE OBTAINED FROM THE INDIVIDUAL UTILITIES BEFORE PROCEEDING WITH CONSTRUCTION.

B.M.
ELEV.
CONSTRUCTION COMPLETION DATE:

NO.	REVISIONS	DATE	BY
1	ISSUED FOR TENDER	2015 11 20	SSR

CHECKED BY	DRA
APPROVED BY	SSR
DESIGNED BY	FAK
DRAWN BY	TLK
SCALE: HORIZONTAL	AS NOTED
VERTICAL	
DATE	2015 11 20
PLOT DATE:	2015 11 18

DILLON CONSULTING

RELEASED FOR CONSTRUCTION — DATE

ENGINEER'S SEAL

Winnipeg

THE CITY OF WINNIPEG
WATER AND WASTE DEPARTMENT
ENGINEERING DIVISION

WILKES RESERVOIR NORTH CELL REHABILITATION
STAGE 1 WEST CELL
HOLLOWCORE REPLACEMENT PLAN
AREA "A"

CONSULTANT DRAWING NUMBER: 14-1411-S-125
SHEET 33 OF 47
CITY DRAWING NUMBER: 1-0650R-S0023-001

BID OPPORTUNITY: 930-2015
CONTRACT NUMBER:

FILE PATH: P:\20154593\00_Kemp_Wilkes\Working_Dwgs\300_Structural\
FILE NAME: 1-0650R-S0023-001.dwg