LEIGHTON AVENUE

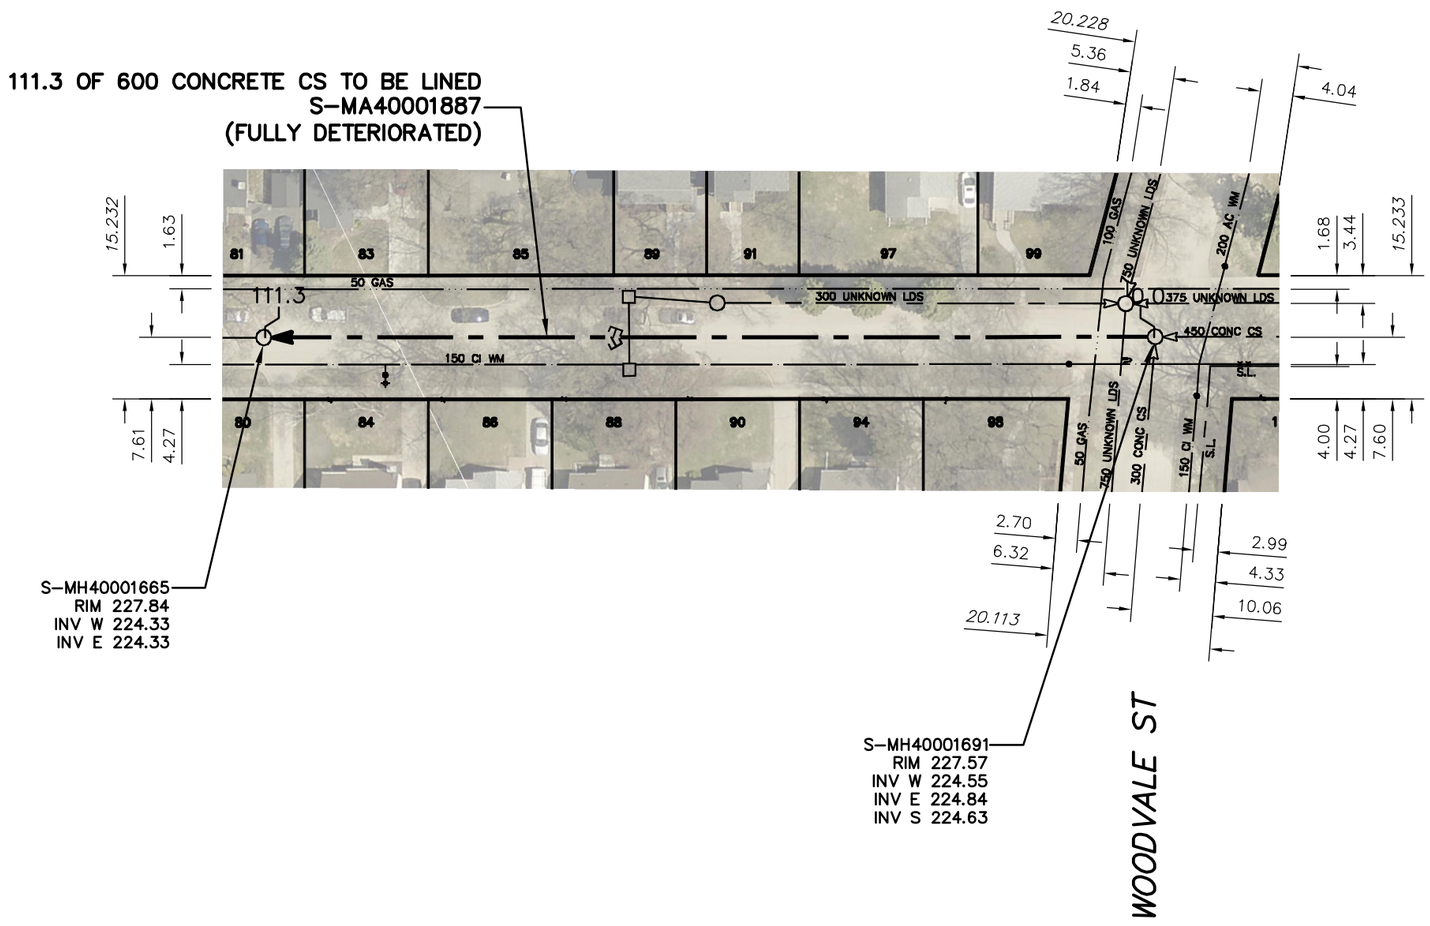

SEWER JUNCTION INFORMATION FROM SEWER VIDEO INSPECTION		
SEWER ID S–MA40001887		
DISTANCE FROM MH ID S–MH40001691		
DISTANCE	DIAMETER	CLOCK
7.2	150	10
18.0	150	1
18.0	150	11
27.6	150	11
27.8	150	2
28.0	150	10
28.0	150	2
40.8	150	10
57.3	150	2
57.9	150	9
58.2	150	2
59.8	150	2
65.2	150	10
65.7	150	2
73.5	150	10
73.7	150	2
87.8	150	1
88.3	150	10
90.3	150	10
103.3	150	1
103.7	150	10

WARNING

IF POWER EQUIPMENT OR EXPLOSIVES ARE TO BE USED FOR EXCAVATION ON THIS PROJECT THE CONTRACTOR MUST:

1) NOTIFY THE GAS COMPANY OF THE PROPOSED LOCATION OF EXCAVATION.

2) TAKE PRECAUTION TO AVOID DAMAGE TO GAS COMPANY INSTALLATIONS.

SEE PROVINCIAL REGULATION 210/72 FOR DETAILS

METRIC

WHOLE NUMBERS INDICATE MILLIMETRES
DECIMALIZED NUMBERS INDICATE METRES

0.0 10.0 20.0 30.0 40.0

LOCATION APPROVED
UNDERGROUND STRUCTURES

SUPV. U/G STRUCTURES COMMITTEE — DATE

NOTE:

LOCATION OF UNDERGROUND STRUCTURES AS SHOWN ARE BASED ON THE BEST INFORMATION AVAILABLE BUT NO GUARANTEE IS GIVEN THAT ALL EXISTING UTILITIES ARE SHOWN OR THAT THE GIVEN LOCATIONS ARE EXACT. CONFIRMATION OF EXISTENCE AND EXACT LOCATION OF ALL SERVICES MUST BE OBTAINED FROM THE INDIVIDUAL UTILITIES BEFORE PROCEEDING WITH CONSTRUCTION.

B.M.
ELEV.

CONSTRUCTION COMPLETION DATE: YYYY MM DD

NO.	REVISIONS	DATE	BY

DESIGNED BY	NC	CHECKED BY	SC
DRAWN BY	RJ	APPROVED BY	KZ
SCALE: HORIZONTAL	1:750	RELEASED FOR CONSTRUCTION	KAZ ZUREK
VERTICAL			
DATE	2016 03 29	DATE	2016 03 24

PLOT DATE: 2016 03 29

ENGINEER'S SEAL

ORIGINAL SIGNED BY S.R.J. COURNOYER 16–03–22

CONSULTANT DRAWING NUMBER
–

BID OPPORTUNITY: 173–2016
CONTRACT NUMBER: 2

Winnipeg

THE CITY OF WINNIPEG

WATER AND WASTE DEPARTMENT
ENGINEERING DIVISION

2015 SEWER RENEWALS
BY AUGMENTATION

LEIGHTON AVENUE

MH AT WOODVALE STREET TO
1ST MH W OF WOODVALE STREET

SHEET 27 OF 47

CITY DRAWING NUMBER
11239

FILE PATH: R:\DRAWINGS\SEWER\2015 RENEWALS\RENEWALS & ASSOCIATED WORKS\Contract 2\Construction Dwg\
FILE NAME: LEIGHTON_S–MA40001887.dwg