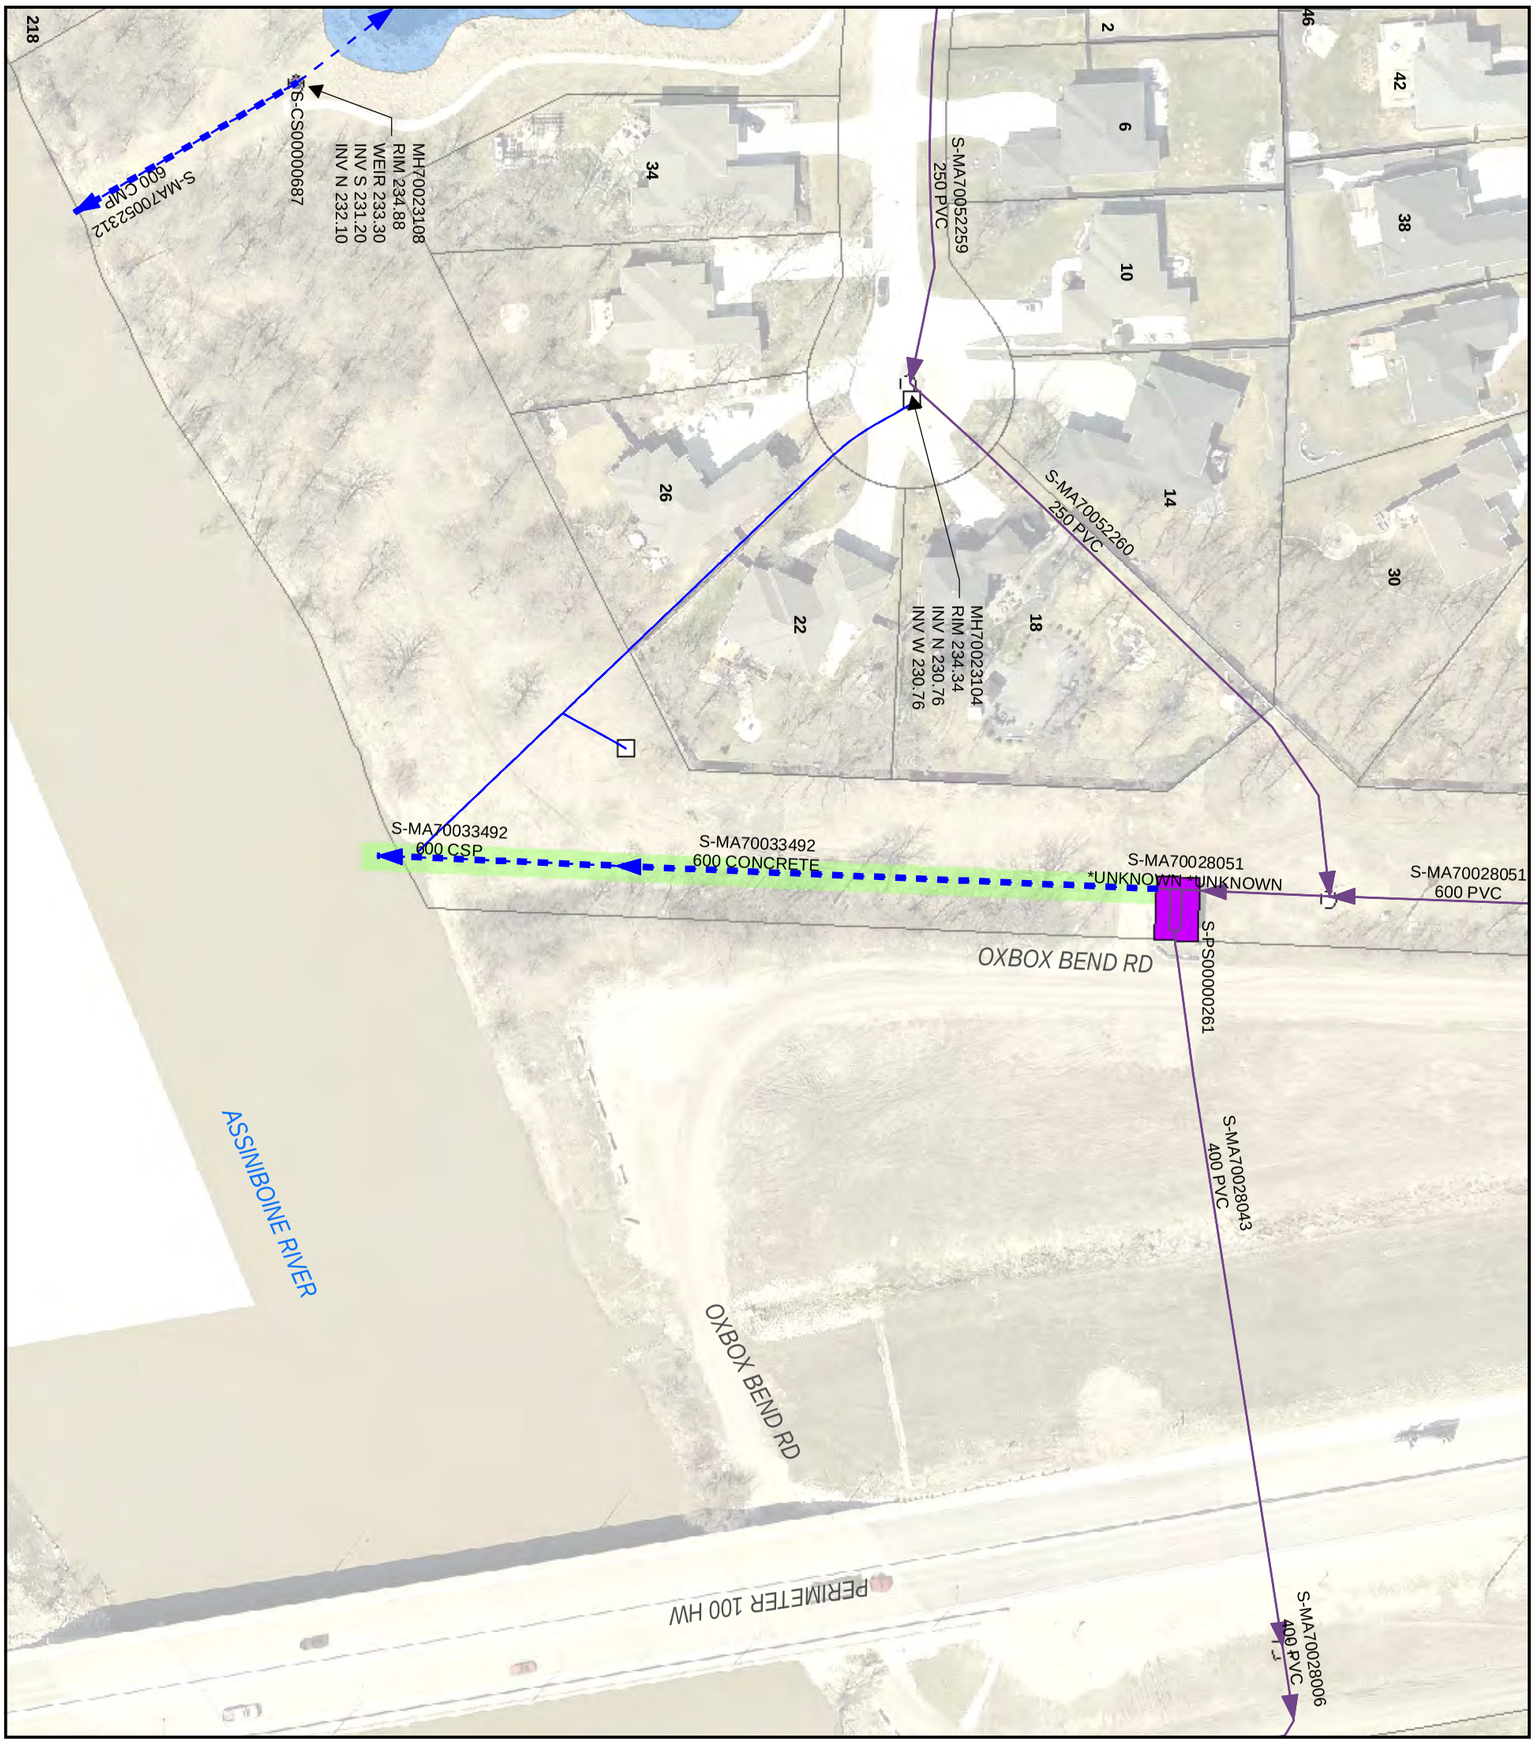

Winter Inspections

LEGEND

- LDS
- WWS
- CB Lead
- SEWER MANHOLE
- CATCH BASIN
- SEWER PUMP STATION
- SEWER CHAMBER
- CONTROL STRUCTURE
- SEWER RENTENTION BASIN

SITE CONSIDERATIONS:
PUMP STATION ACCESS REQUIRED

N

1:1,000
NAD 1983 UTM Zone 14N

10 0 10 20 30 40 m

Issue Status: Tender

Outfall Asset Number: S-MA70033492 - 131.07m
Upstream Sewer Asset Number: None - 0m
Upstream Manhole Coordinates: 620188.6973E, 5525520.1327N
Location: 22 GRAND OAKS COVE

The City of Winnipeg
BID Opportunity No. 232-2016

AECOM

Drawing: 217