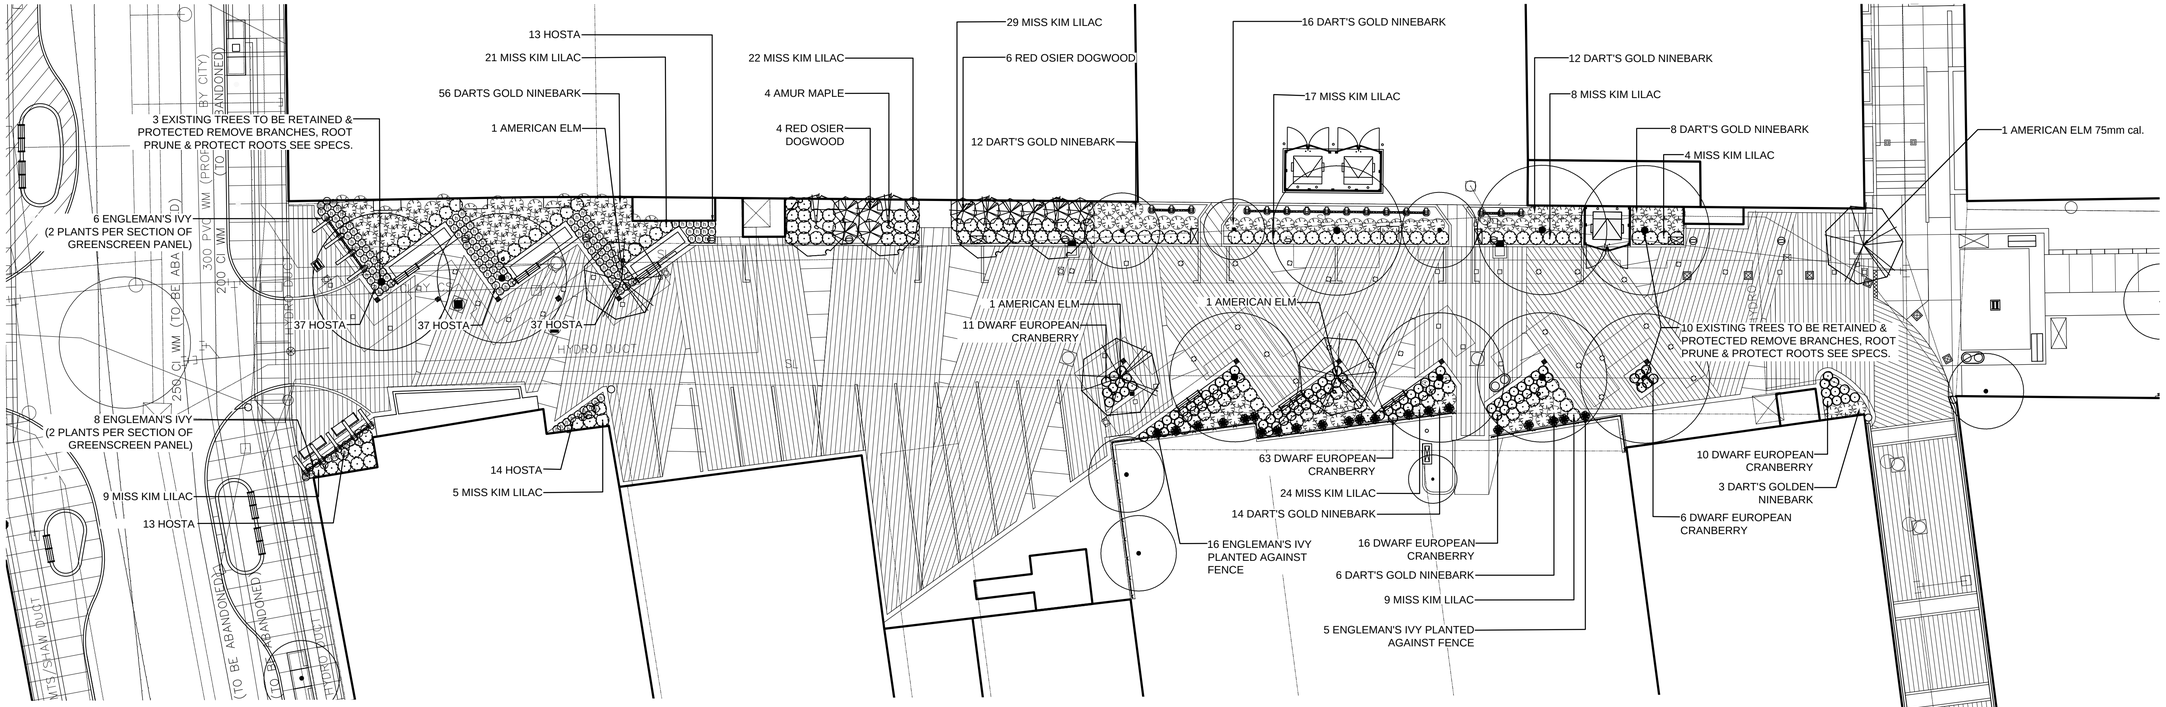

1
L2.4

JOHN HIRSCH PLACE - PLANTING PLAN

SCALE: 1:200

PLANT SPECIFICATION LIST

QTY	BOTANICAL / COMMON NAME	SIZE / REMARKS
Deciduous Trees		
4	*Acer ginnala* / Amur Maple	3.5m ht. single-stem 65mm cal. 12 major branches in well formed head1.8m above grade, B & B, wire basket. Double stake.
2	*Ulmuns americana 'Brandon'* / Brandon Elm	Single-stem 65mm cal. 12 major branches in well formed head1.8m above grade, B & B, wire basket. Double stake.
1	*Ulmuns americana 'Brandon'/* Brandon Elm	Single-stem 75mm cal. 12 major branches in well formed head1.8m above grade, B & B, wire basket. Double stake.
Deciduous Shrubs		
148	*Syringa patula* / Miss Kim Lilac	400-500mm dia. well formed shrub with even growth. Container stock (2 gal pot min.)
106	*Viburnum opulus 'Nanum'* / Dwarf European Cranberry	350-450mm dia. well formed shrub with even growth. Container stock (2 gal pot min.)
8	*Cornus sericea / stolonifera* / Red Osier Dogwood	400-500mm dia. well formed shrub with even growth. Container stock (2 gal pot min.)
127	*Physocarpus opulifolius* 'Dart's Gold' / Dart's Gold Ninebark	400-500mm dia. well formed shrub with even growth. Container stock (2 gal pot min.)
Vines		
37	*Parthenocissus quinquefolia 'var. englemannii'* / Engleman's Ivy	2 yr. plants from division. No. 1 grade, well branched, with not less than 3 runner, 18" and up and vigorous, well developed root system, Stake. (6" dia. pot min.)
Perennials		
141	*Hosta 'Blue Wedgewood'* / Blue Wedgwood Hosta	2 yr. plants from division. No. 1 grade, well developed, vigorous rizomes (not root bound) (3 gal pot min.)

SURVEY LEGEND:

EXISTING	LEGEND-PLAN	PROPOSED	EXISTING	LEGEND-PLAN	PROPOSED	EXISTING	LEGEND-PROFILE	PROPOSED
	WATERMAIN			ANCHOR				
	LAND DRAINAGE SEWER		#111	CIVIC ADDRESS				
	WASTE WATER SEWER			IRON BAR				
	HYDRO			LIGHT STANDARD				
	M.T.S.			HYDRO POLE				
	GAS			CURB RAMP				
	SIGNALS			EDGE OF SIDEWALK				
	MANHOLE			PROPERTY LINE				
	CATCH BASIN			EDGE OF PAVEMENT				
	CURB INLET			MODIFIED BARRIER CURB			DITCH	
	UTILITIES ADJUSTED			BARRIER CURB			ROADWAY CENTRE LINE	
	PLUG			BARRIER CURB & GUTTER			EDGE OF ROAD	
	HYDRANT			EDGE OF CONCRETE			GUTTER	
	VALVE			EDGE OF GRAVEL			SIDEWALK	
	CURB STOP			SIDEWALK			PROPERTY LINE	
230.99	GROUND GRADE			CONCRETE			WATERMAIN	
	PAVEMENT GRADE	31.00		ASPHALT			LAND DRAINAGE SEWER	
	LOT GRADE	31.00		ASPHALT OVERLAY			WASTE WATER SEWER	

LOCATIONS APPROVED UNDERGROUND STRUCTURES

SIGNED BY: _____ DATE _____

SUPV UG STRUCTURES

LOCATION OF UNDERGROUND STRUCTURES AS SHOWN ARE BASED ON THE BEST INFORMATION AVAILABLE BUT NO GUARANTEE IS GIVEN THAT ALL EXISTING UTILITIES ARE SHOWN OR THAT THE GIVEN LOCATIONS ARE EXACT CONFIRMATION OF EXISTANCE AND EXACT LOCATION OF ALL SERVICES MUST BE OBTAINED FROM THE INDIVIDUAL UTILITIES BEFORE PROCEEDING

G.B.M.
ELEV.

NO.	REVISIONS	DATE	BY
3	ISSUED FOR TENDER	05/25/16	JH
2	ISSUED FOR UG STRUCTURES REVIEW	04/08/16	JH
1	ISSUED FOR CITY OF WINNIPEG REVIEW	03/18/16	JH

HTFC PLANNING & DESIGN
500-115 Bannatyne Avenue East Winnipeg, MB R3B 0R3
PHONE 204 944 9867 WEB htfc.mb.ca

DESIGNED BY	JH	CHECKED BY	GM
DRAWN BY	JH	APPROVED BY	GM
HOR. SCALE	AS NOTED	RELEASED FOR CONSTRUCTION	
VERTICAL	AS NOTED		
DATE	05/25/16	DATE	

ENGINEER'S SEAL
the manitoba association of architects
Glen Manning
Member No. 81
May 29, 2016

CONSULTANT ACAD DWG. NO.
L2.4

Winnipeg
THE CITY OF WINNIPEG
PUBLIC WORKS DEPARTMENT
ENGINEERING SERVICES DIVISION

CITY OF WINNIPEG

JOHN HIRSCH

PLANTING PLAN

CITY DRAWING NUMBER

SHEET 14 OF 39

BID NO. 345-2016

NOTE:
These design documents are prepared solely for the use by the party with whom the design professional has entered into a contract and there are no representations of any kind made by the design professional to any party with whom the design professional has not entered into a contract.

May 20, 2016 – 4:39pm
\\gs\HTFC_FILE_SERVER\2015\15-043 East Exchange Phase 3\ACAD\15-043III Layout.dwg -tab:L2.4 JOHN HIRSCH