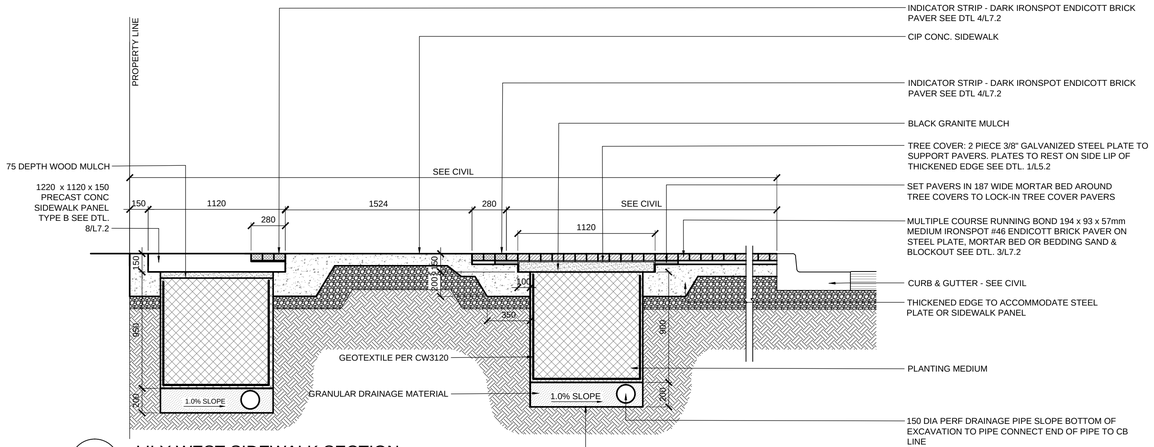

1 / L3.2 LILY WEST SIDEWALK SECTION

SCALE : 1:25

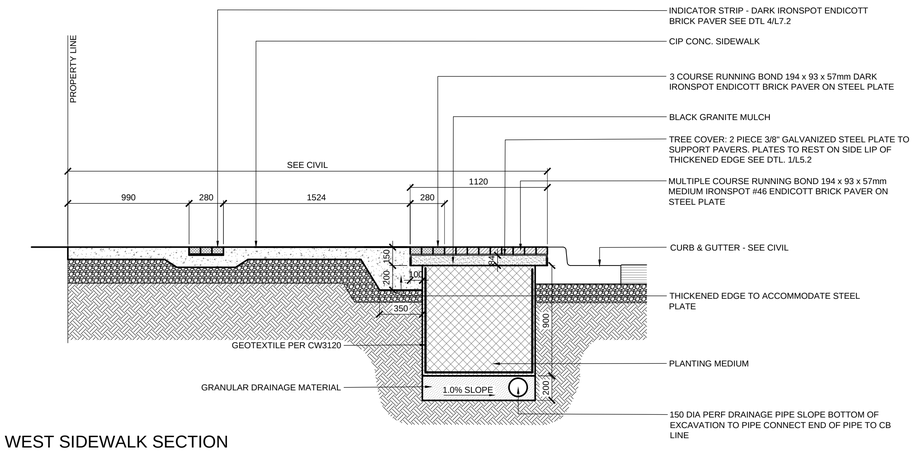

4 / L3.2 LILY WEST SIDEWALK SECTION

SCALE : 1:25

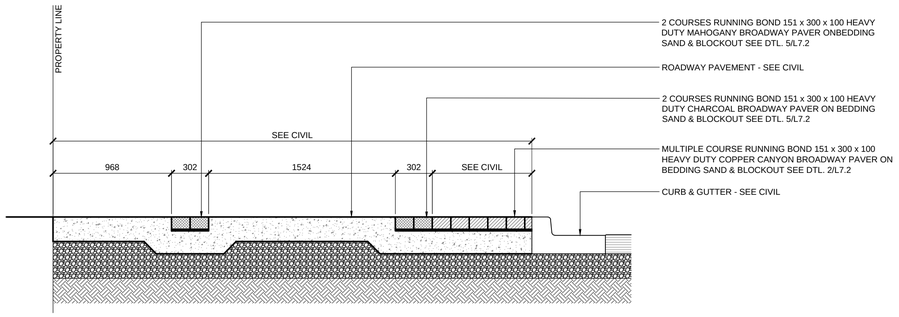

2 / L3.2 LILY WEST SIDEWALK SECTION

SCALE : 1:25

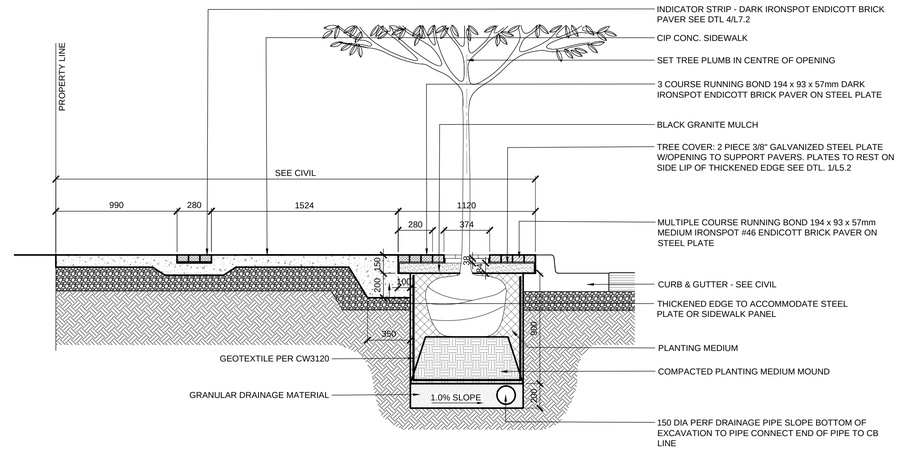

5 / L3.2 LILY WEST SIDEWALK SECTION

SCALE : 1:25

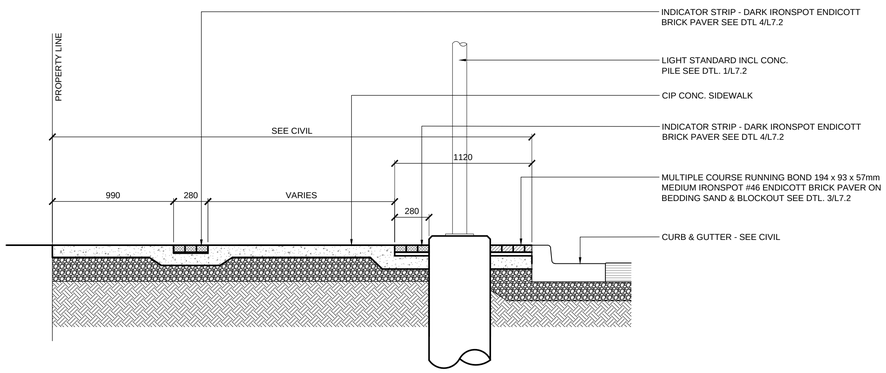

3 / L3.2 LILY WEST SIDEWALK SECTION

SCALE : 1:25

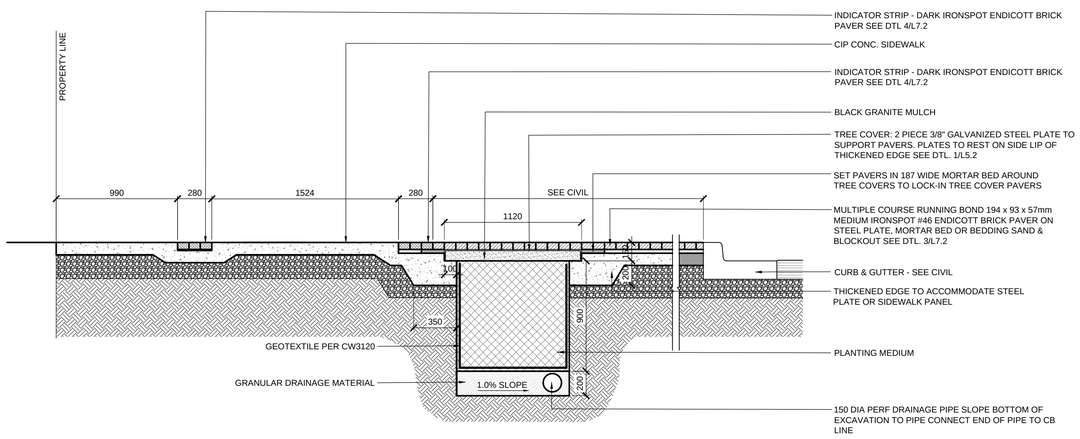

6 / L3.2 LILY WEST SIDEWALK SECTION

SCALE : 1:25

NOTE:
These design documents are prepared solely for the use by the party with whom the design professional has entered into a contract and there are no representations of any kind made by the design professional to any party with whom the design professional has not entered into a contract.

LOCATIONS APPROVED UNDERGROUND STRUCTURES

SIGNED BY: _____ SUPV UG STRUCTURES _____ DATE

LOCATION OF UNDERGROUND STRUCTURES AS SHOWN ARE BASED ON THE BEST INFORMATION AVAILABLE BUT NO GUARANTEE IS GIVEN THAT ALL EXISTING UTILITIES ARE SHOWN OR THAT THE GIVEN LOCATIONS ARE EXACT CONFIRMATION OF EXISTANCE AND EXACT LOCATION OF ALL SERVICES MUST BE OBTAINED FROM THE INDIVIDUAL UTILITIES BEFORE PROCEEDING

G.B.M.
ELEV.

NO.	REVISIONS	DATE	BY
3	ISSUED FOR TENDER	05/25/16	JH
2	ISSUED FOR UG STRUCTURES REVIEW	04/08/16	JH
1	ISSUED FOR CITY OF WINNIPEG REVIEW	03/18/16	JH

HTFC PLANNING & DESIGN
300-115 Bannatyne Avenue East Winnipeg, MB R3B 0R3
PHONE 204 944 9807 WEB http://htfc.mb.ca

DESIGNED BY	JH	CHECKED BY	GM
DRAWN BY	JH	APPROVED BY	GM
HOR. SCALE	AS NOTED	RELEASED FOR CONSTRUCTION	
VERTICAL	AS NOTED		
DATE	05/25/16	DATE	

ENGINEER'S SEAL
the manitoba association of architects
Glen Manning
Member No. 81
May 29, 2016

CONSULTANT ACAD DWG. NO.
L3.2

Winnipeg

THE CITY OF WINNIPEG
PUBLIC WORKS DEPARTMENT
ENGINEERING SERVICES DIVISION

CITY OF WINNIPEG

LILY ST.
FROM MARKET TO RUPERT
WEST SIDE SECTIONS

CITY DRAWING NUMBER

SHEET 16 OF 39

BID NO.
345-2016

May 20, 2016 – 4:26pm
\\prf\HTFC_FILE_SERVER\2015\15-043 East Exchange Phase 3\ACAD\Details\15-043II Sections.dwg –tab:L3.2 LILY Sec 2