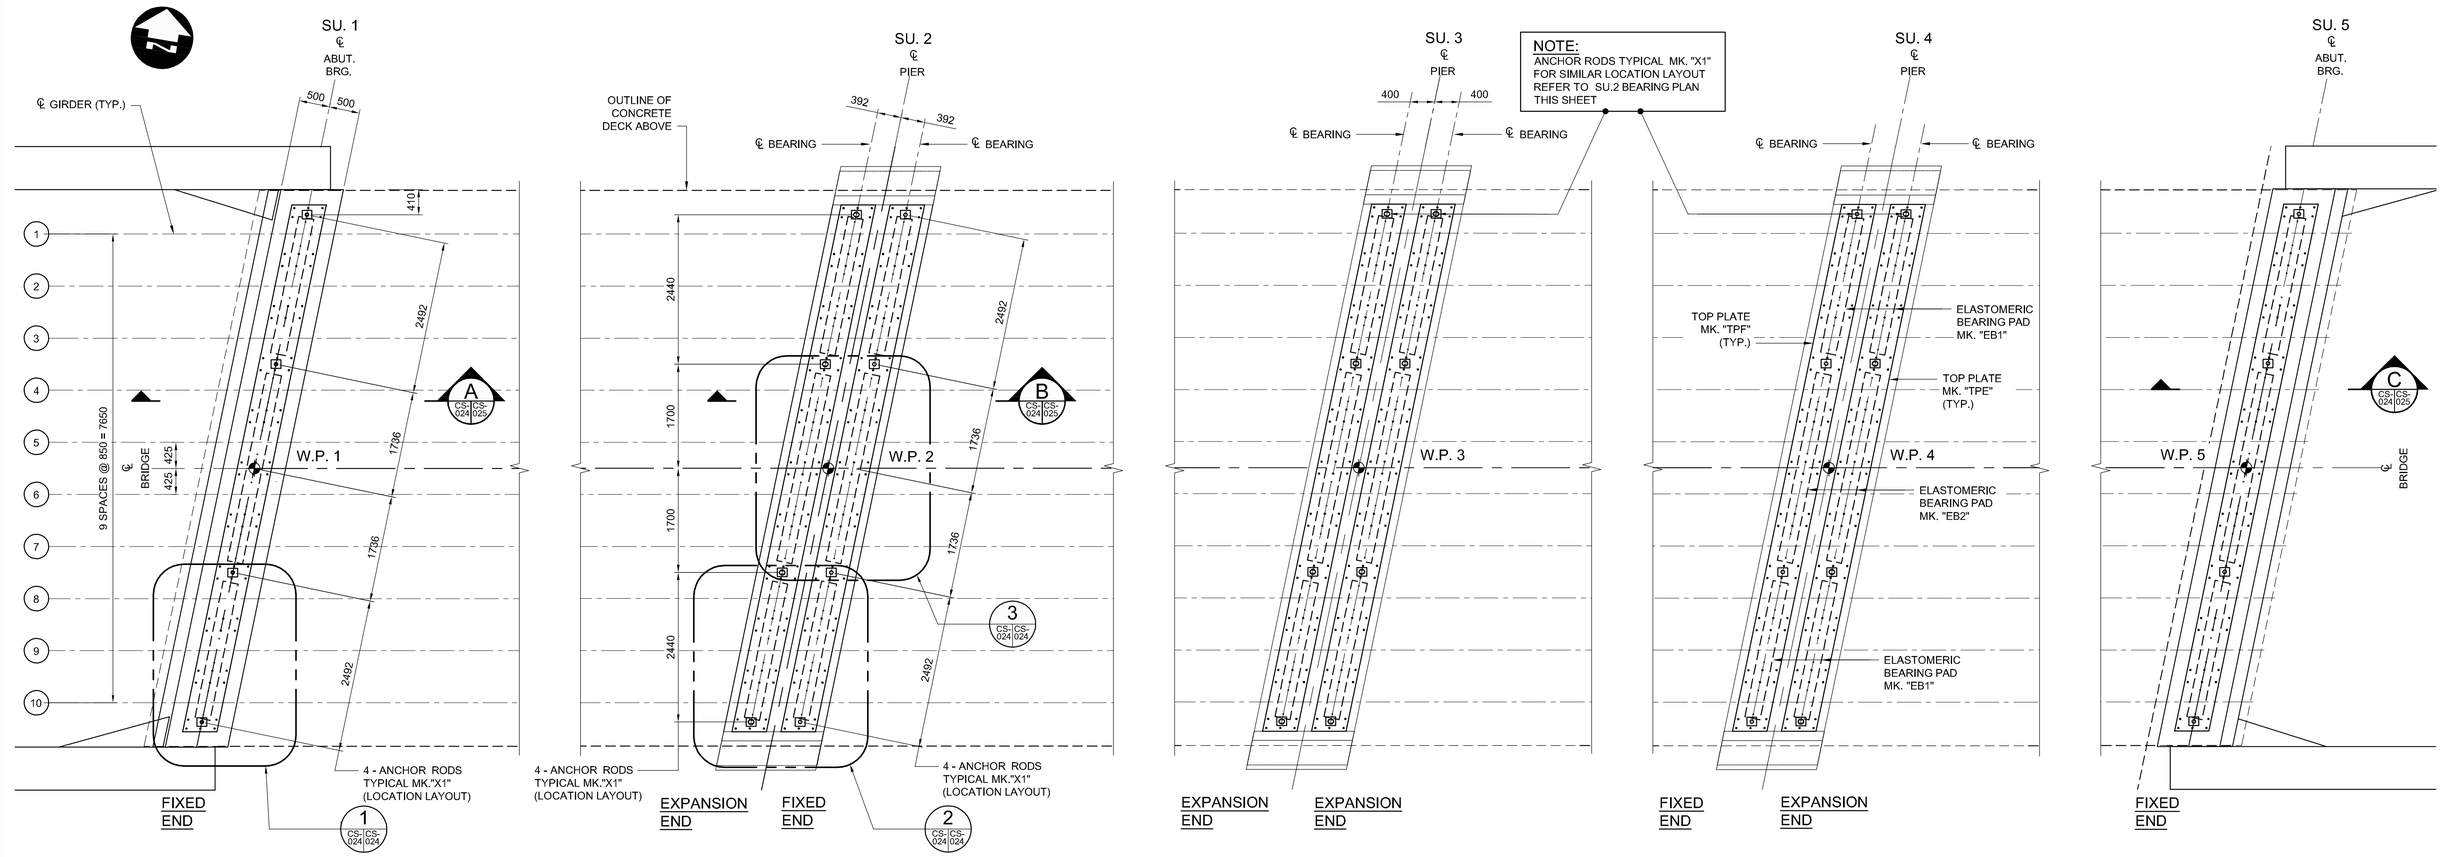

BEARING LAYOUT
SCALE 1:50

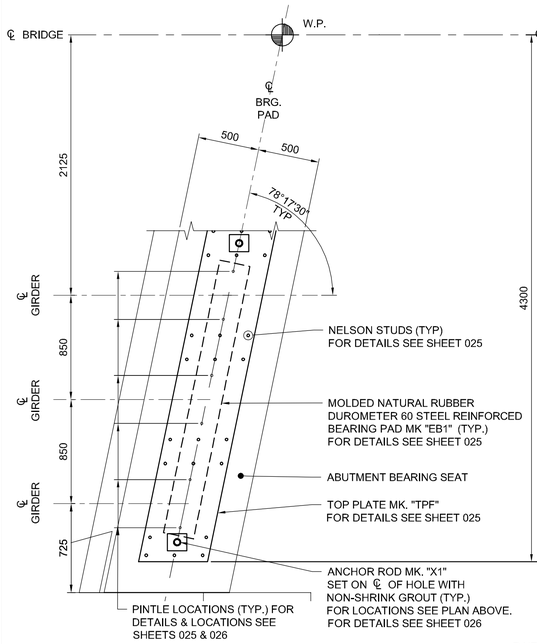

BEARING PAD LOCATION AT ABUTMENT

1 CS-024 CS-024 DETAIL
SCALE: 1:25

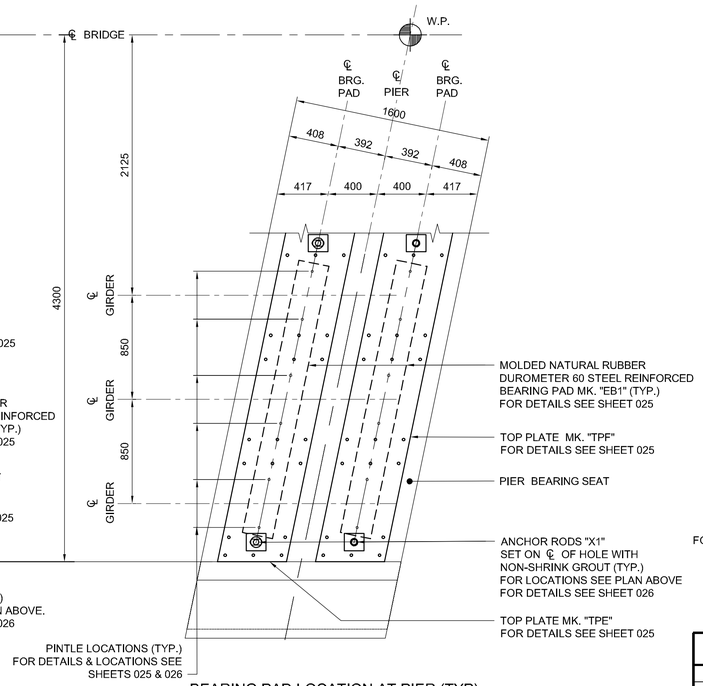

BEARING PAD LOCATION AT PIER (TYP)

2 CS-024 CS-024 DETAIL
SCALE: 1:25

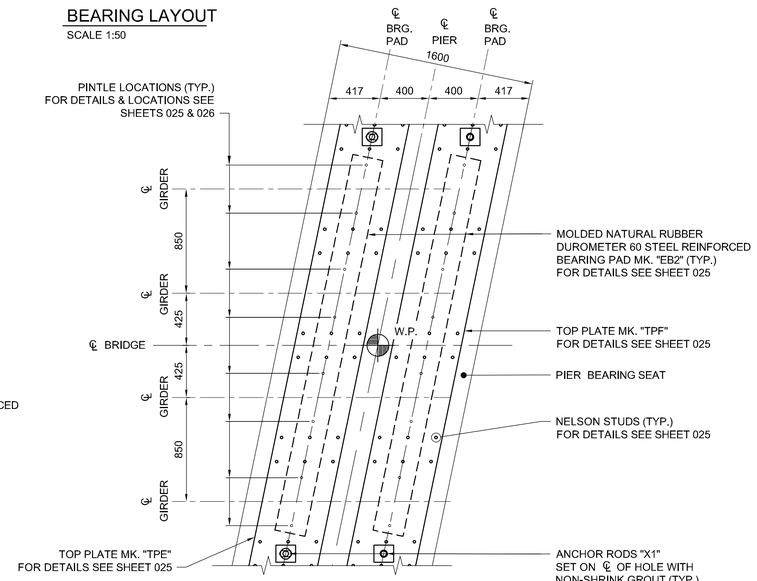

BEARING PAD LOCATION AT PIER (TYP)

3 CS-024 CS-024 DETAIL
SCALE: 1:25

APEGM
Certificate of Authorization
Dillon Consulting Limited (MB)
No. 1789 Date: 2017/01/09

NO.	REVISIONS	DATE	BY
0	ISSUED FOR TENDER	17/01/09	RE

DILLON CONSULTING

DESIGNED BY	RE	CHECKED BY	SSR
DRAWN BY	NBG	APPROVED BY	DBW
HOR. SCALE	AS SHOWN	RELEASED FOR CONSTRUCTION	
VERTICAL	AS SHOWN		
DATE		DATE	

ENGINEER'S SEAL
PROVINCE OF MANITOBA
R.B. ERIC
Member 22665
REGISTERED PROFESSIONAL ENGINEER

CONSULTANT PROJECT NUMBER
16-3353

Winnipeg
THE CITY OF WINNIPEG
PUBLIC WORKS DEPARTMENT

WAVERLEY STREET UNDERPASS AT CN MILE 3.89 RIVERS SUB
CONTRACT 2: UNDERPASS STRUCTURE, RAILWORKS, ROADWORKS, LAND DRAINAGE SEWER, PUMPING STATION AND LANDSCAPING WORKS

BEARING LAYOUT

CITY DRAWING NUMBER: U-239-2016-C2-CS-024
SHEET 024 OF 085
CONSULTANT DRAWING NUMBER: C2-CS-024

G:\CAD\163353\Technical Workspace\Engineering\Drawings and Figures\Structures\Contract\163353-C2-CON-CS-BEARING LAYOUT.dwg