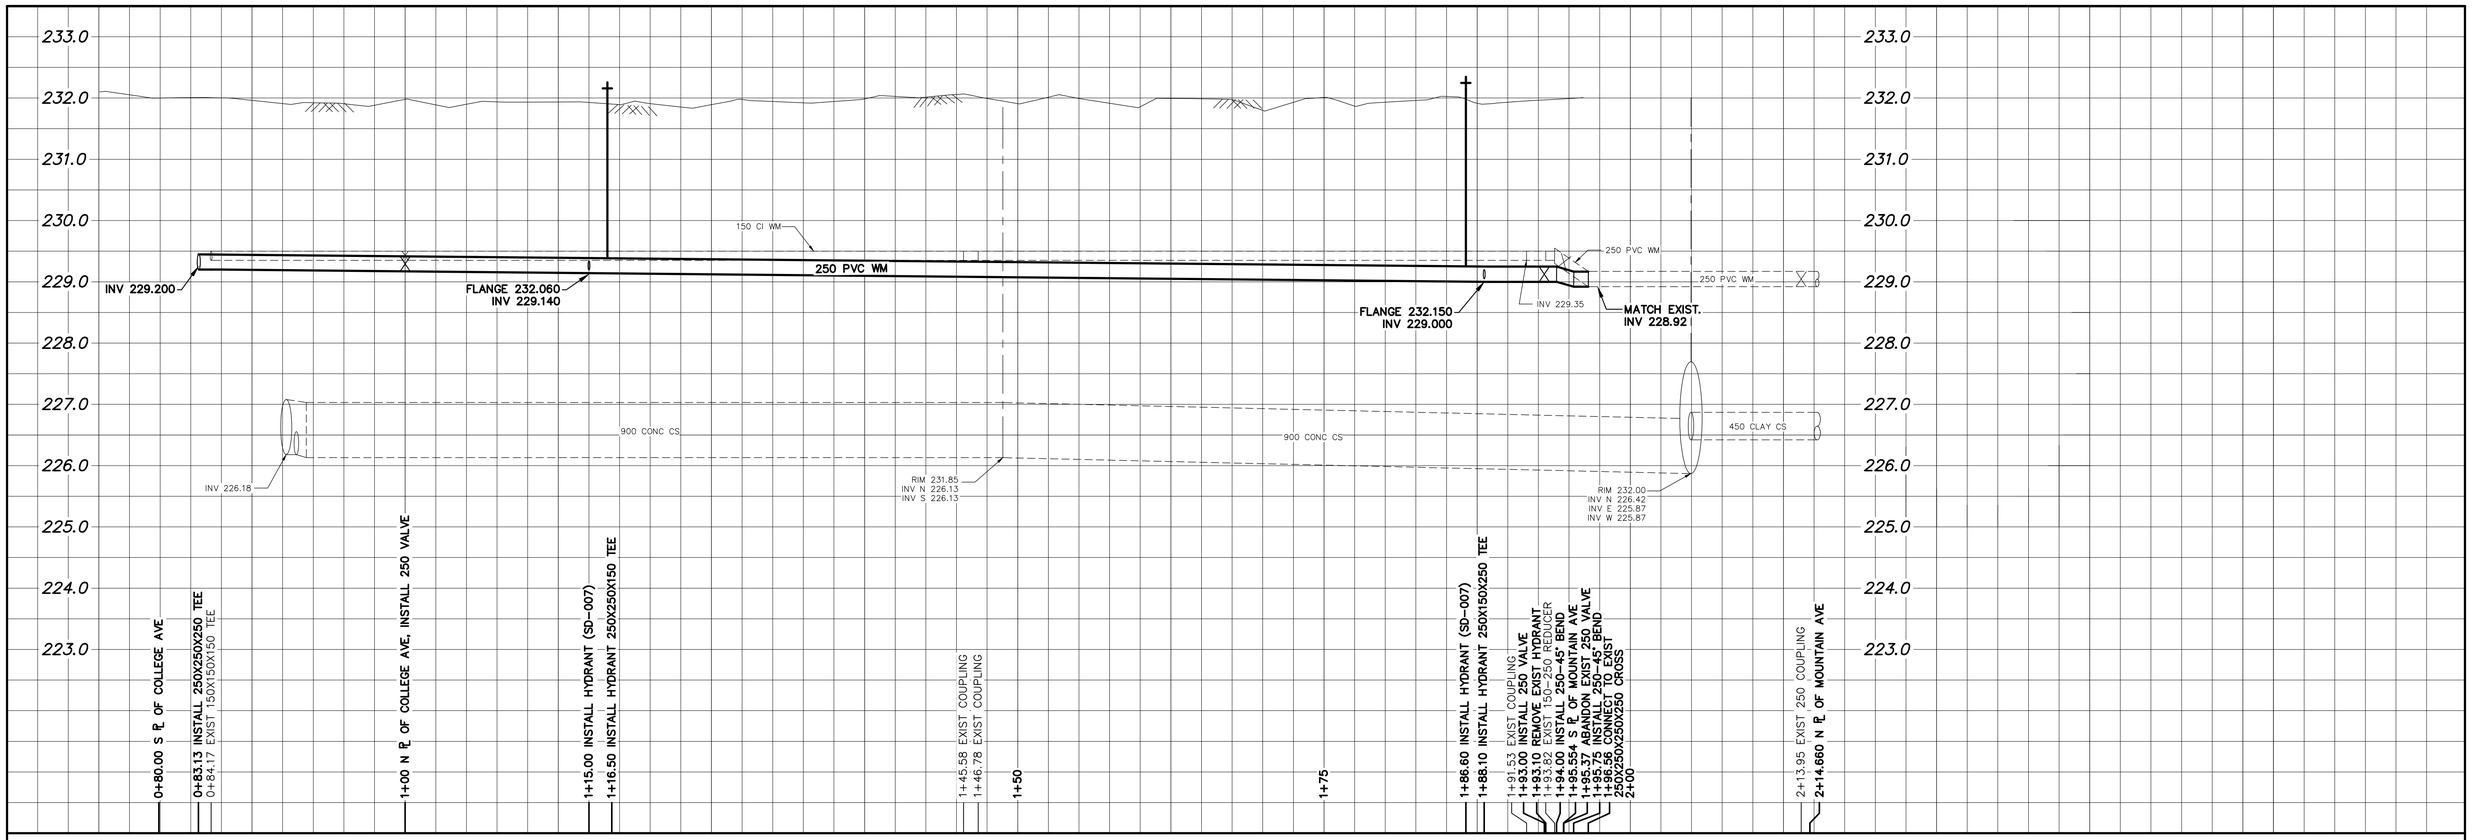

NOTE: CHAINAGES SHOWN ARE ALONG E. ℄ OF PARR ST

PARR STREET

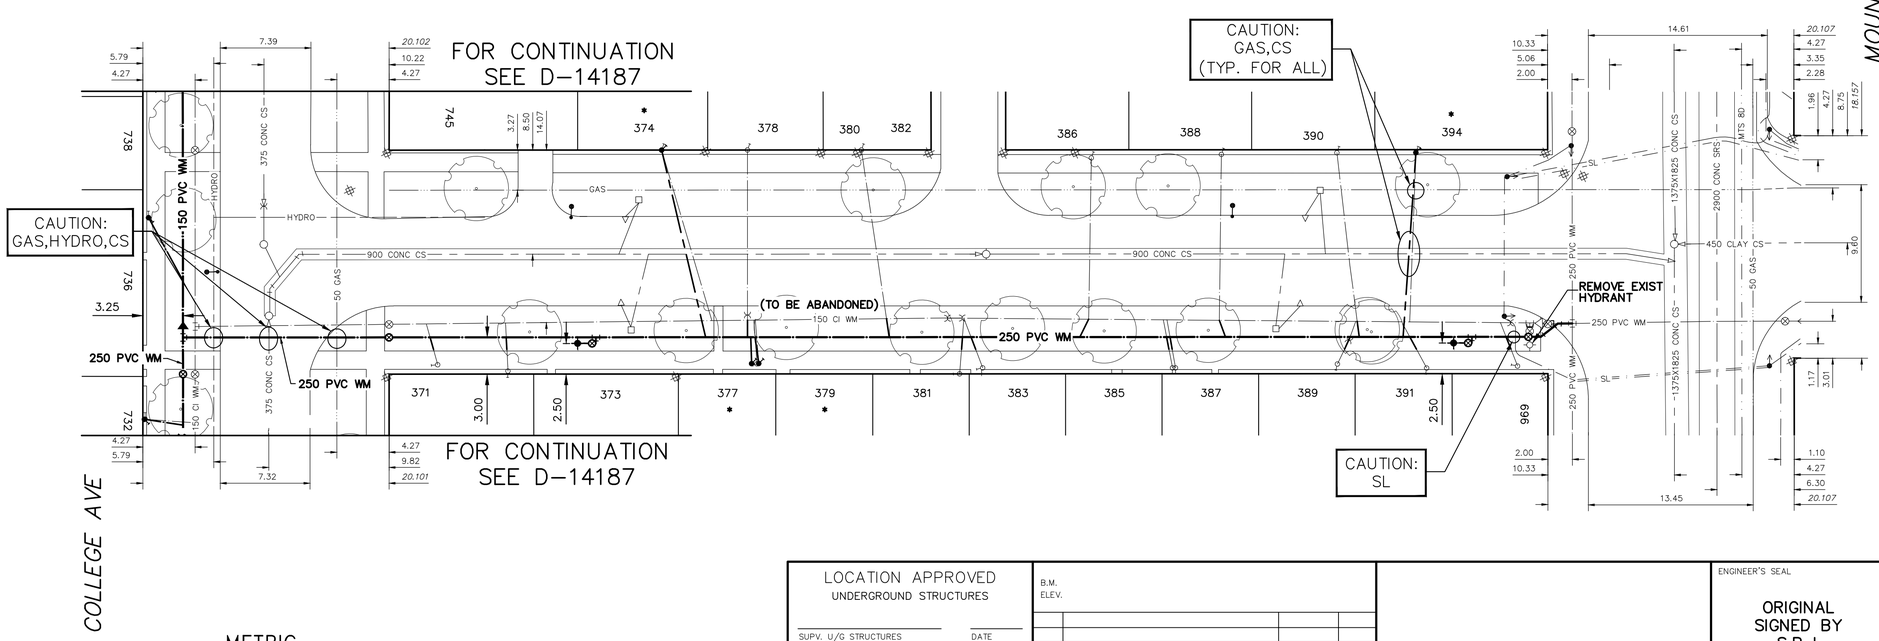

WATER SERVICE INFORMATION

ADDRESS	SIZE (mm) MATERIAL (STREET)	SIZE (mm) MATERIAL (PROP.)	SHORT & LONG MEASUREMENT	CORP. LOCATION	REMARKS
696 MOUNTAIN AVE COMMERCIAL	20 CU	12 LEAD	1.96 SNL BLDG 22.573 SNL MOUNTAIN AVE	1.4 S OF S/C	RECONNECT SERVICE –
* 374 PARR ST RESIDENTIAL	12 LEAD	12 LEAD	0.51 SNL HSE 72.311 SSL MOUNTAIN AVE	4.1 N OF S/C	RENEW W/20 CU –
378 PARR ST RESIDENTIAL	20 CU	20 CU	1.81 NSL HSE 65.303 SSL MOUNTAIN AVE	OPP S/C	RECONNECT SERVICE –
380 PARR ST RESIDENTIAL	20 CU	20 CU	1.90 NSL HSE 56.009 SSL MOUNTAIN AVE	2.0 N OF S/C	RECONNECT SERVICE WYED W/380
382 PARR ST RESIDENTIAL	20 CU	20 CU	4.72 SNL HSE 56.009 SSL MOUNTAIN AVE	2.0 N OF S/C	RECONNECT SERVICE WYED W/380
386 PARR ST RESIDENTIAL	20 CU	20 CU	1.95 SNL HSE 37.244 SSL MOUNTAIN AVE	0.2 S OF S/C	RECONNECT SERVICE –
388 PARR ST RESIDENTIAL	20 CU	20 CU	1.76 SNL HSE 26.622 SSL MOUNTAIN AVE	0.2 S OF S/C	RECONNECT SERVICE –
390 PARR ST RESIDENTIAL	20 CU	20 CU	2.42 SNL HSE 17.200 SSL MOUNTAIN AVE	1.7 N OF S/C	RECONNECT SERVICE –
* 394 PARR ST RESIDENTIAL	20 LEAD	12 LEAD	2.70 NSL HSE 13.452 SSL MOUNTAIN AVE	0.5 S OF S/C	RENEW W/20 CU –
371 PARR ST RESIDENTIAL	20 CU	20 CU	1.36 NSL HSE 90.610 SSL MOUNTAIN AVE	0.9 N OF S/C	RECONNECT SERVICE –
373 PARR ST RESIDENTIAL	20 CU	20 CU	3.82 SSL HSE 84.877 SSL MOUNTAIN AVE	0.2 N OF S/C	RECONNECT SERVICE –
* 377 PARR ST RESIDENTIAL	25 LEAD	25 LEAD	0.33 SNL HSE 64.556 SSL MOUNTAIN AVE	0.2 S OF S/C	RENEW W/25 CU –
* 379 PARR ST RESIDENTIAL	25 LEAD	25 LEAD	1.89 SSL HSE 64.400 SSL MOUNTAIN AVE	0.3 S OF S/C	RENEW W/25 CU –
381 PARR ST RESIDENTIAL	20 CU	20 CU	6.51 NSL HSE 48.008 SSL MOUNTAIN AVE	0.3 N OF S/C	RECONNECT SERVICE –
383 PARR ST RESIDENTIAL	20 CU	20 CU	5.67 SNL HSE 46.124 SSL MOUNTAIN AVE	1.5 S OF S/C	RECONNECT SERVICE –
385 PARR ST RESIDENTIAL	20 CU	12 LEAD	1.86 NNL HSE 30.638 SSL MOUNTAIN AVE	0.8 S OF S/C	RECONNECT SERVICE –
387 PARR ST RESIDENTIAL	20 CU	12 LEAD	5.76 SNL HSE 30.396 SSL MOUNTAIN AVE	0.7 S OF S/C	RECONNECT SERVICE –
389 PARR ST RESIDENTIAL	20 CU	12 LEAD	6.39 NSL HSE 17.171 SSL MOUNTAIN AVE	1.5 N OF S/C	RECONNECT SERVICE –
391 PARR ST RESIDENTIAL	20 CU	12 LEAD	5.84 NSL HSE 9.891 SSL MOUNTAIN AVE	2.0 S OF S/C	RECONNECT SERVICE –

* SERVICES TO BE RENEWED TO ℄. ALL OTHERS TO BE RECONNECTED

FOR INDEX SEE D-14184

NOTE: ALL VALVES TO BE INSTALLED COUNTERCLOCKWISE TO CLOSE

METRIC
WHOLE NUMBERS INDICATE MILLIMETRES
DECIMALIZED NUMBERS INDICATE METRES

0.0 5.0 10.0 15.0 20.0 25.0

LOCATION APPROVED
UNDERGROUND STRUCTURES

SUPV. U/G STRUCTURES COMMITTEE — DATE

NOTE:

LOCATION OF UNDERGROUND STRUCTURES AS SHOWN ARE BASED ON THE BEST INFORMATION AVAILABLE BUT NO GUARANTEE IS GIVEN THAT ALL EXISTING UTILITIES ARE SHOWN OR THAT THE GIVEN LOCATIONS ARE EXACT. CONFIRMATION OF EXISTENCE AND EXACT LOCATION OF ALL SERVICES MUST BE OBTAINED FROM THE INDIVIDUAL UTILITIES BEFORE PROCEEDING WITH CONSTRUCTION.

B.M.
ELEV.

NO.	REVISIONS	DATE	BY

DESIGNED BY	MJK	CHECKED BY	SC
DRAWN BY	RS	APPROVED BY	KZ
SCALE: HORIZONTAL	1:250	RELEASED FOR CONSTRUCTION	KAZ ZUREK
VERTICAL	1:50		
DATE	2016 03 24	DATE	2016 03 24

PLOT DATE: 2016 03 24

ENGINEER'S SEAL

ORIGINAL SIGNED BY S.R.J. COURNOYER 16-03-24

CONSULTANT DRAWING NUMBER
–

BID OPPORTUNITY: 55-2016
CONTRACT NUMBER: 5

Winnipeg

THE CITY OF WINNIPEG

WATER AND WASTE DEPARTMENT
ENGINEERING DIVISION

2016 WATER MAIN RENEWALS
CONTRACT 5

PARR STREET

COLLEGE AVENUE TO MOUNTAIN AVENUE

SHEET 5 OF 14

CITY DRAWING NUMBER
D-14188

FILE PATH: R:\DRAWINGS\WATER\RENEWAL\2016 RENEWALS\Contract 5\Construction Dwg\
FILE NAME: COLLEGE.DWG