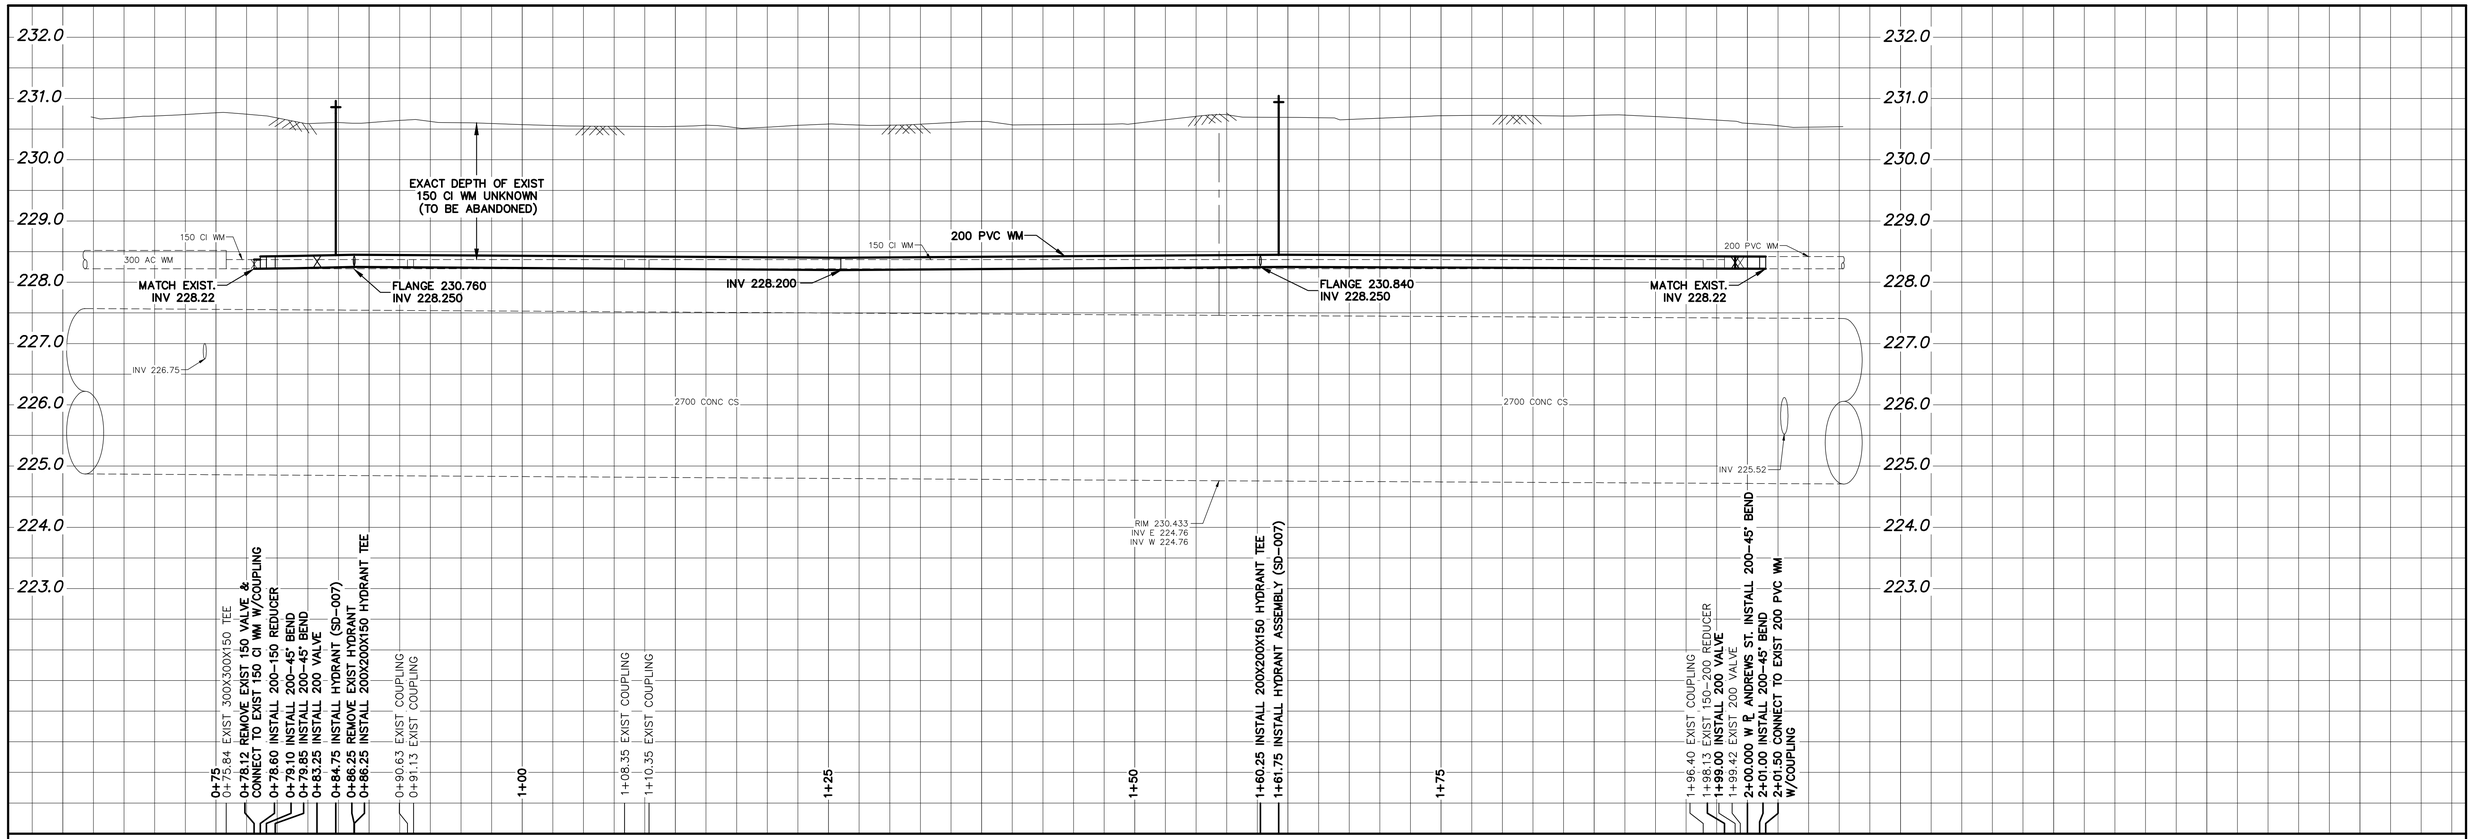

NOTE: CHAINAGES SHOWN ARE ALONG S. ℄ OF LEILA ST.

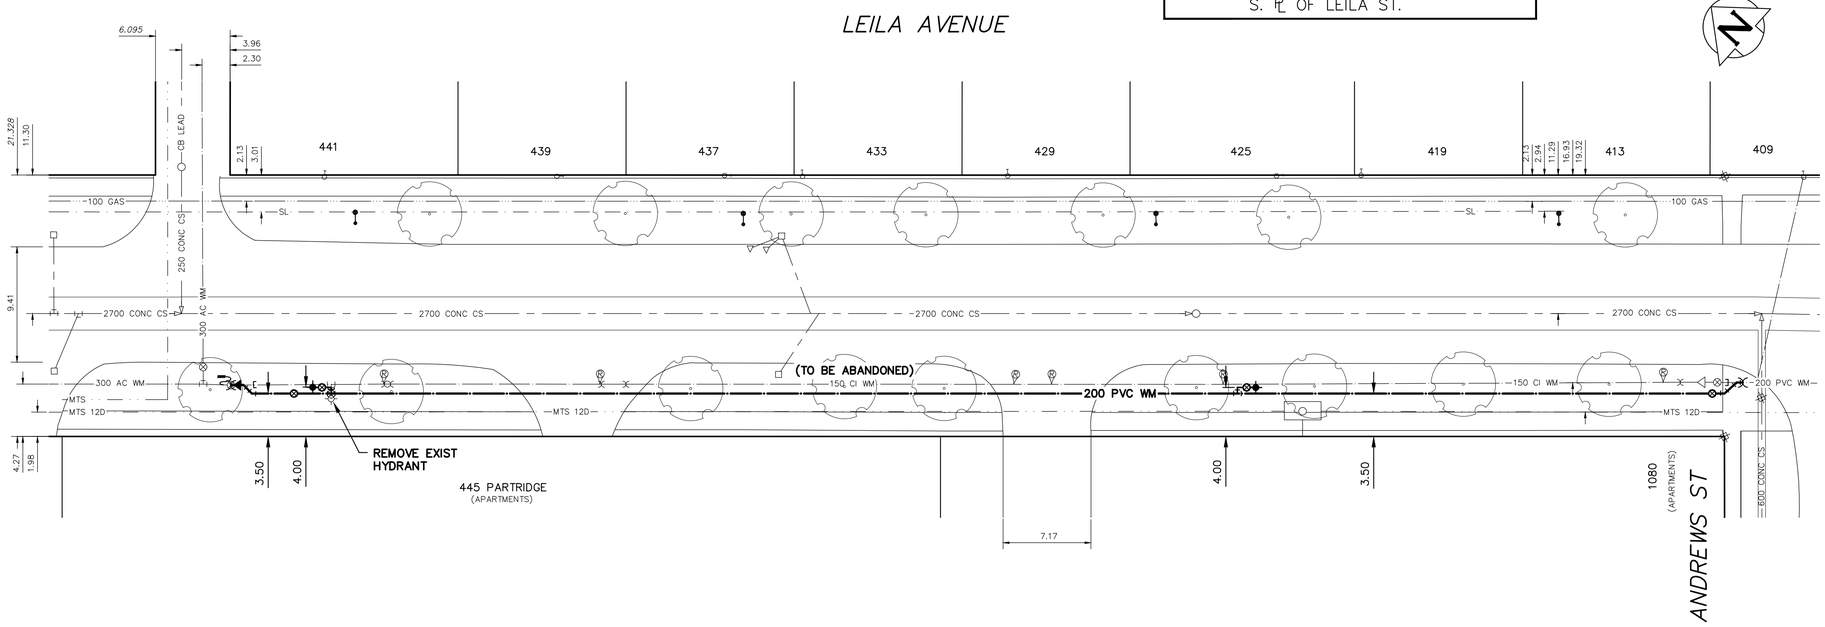

WATER SERVICE INFORMATION

ADDRESS	SIZE (mm) MATERIAL (STREET)	SIZE (mm) MATERIAL (PROP.)	SHORT & LONG MEASUREMENT	CORP. LOCATION	REMARKS
441 LEILA AVE	–	–	4.69 EWL HSE	–	RECONNECT SERVICE
RESIDENTIAL	–	–	114.15 WML ANDREWS ST		–
439 LEILA AVE	–	–	3.61 WEL HSE	–	RECONNECT SERVICE
RESIDENTIAL	–	–	95.183 WML ANDREWS ST		–
437 LEILA AVE	–	–	3.28 WEL HSE	–	RECONNECT SERVICE
RESIDENTIAL	–	–	81.492 WML ANDREWS ST		–
433 LEILA AVE	–	–	0.29 EWL HSE	–	RECONNECT SERVICE
RESIDENTIAL	–	–	75.123 WML ANDREWS ST		–
429 LEILA AVE	–	–	3.25 EWL HSE	–	RECONNECT SERVICE
RESIDENTIAL	–	–	58.384 WML ANDREWS ST		–
425 LEILA AVE	–	–	0.45 WEL HSE	–	RECONNECT SERVICE
RESIDENTIAL	–	–	36.454 WML ANDREWS ST		–
419 LEILA AVE	–	–	0.49 WML HSE	–	RECONNECT SERVICE
RESIDENTIAL	–	–	29.553 WML ANDREWS ST		–
413 LEILA AVE	–	–	6.12 EWL HSE	–	RECONNECT SERVICE
RESIDENTIAL	–	–	29.493 WEL ANDREWS ST		–
409 LEILA AVE	20	–	5.74 WEL HSE	3.9 W OF S/C	RECONNECT SERVICE
RESIDENTIAL	CU	–	13.643 WEL ANDREWS ST		–
373 LEILA AVE	–	–	5.58 WEL HSE	–	RECONNECT SERVICE
RESIDENTIAL	–	–	133.213 EEL ANDREWS ST		–
369 LEILA AVE	–	–	6.61 WEL HSE	–	RECONNECT SERVICE
RESIDENTIAL	–	–	150.912 EEL ANDREWS ST		–
365 LEILA AVE	–	–	4.01 WEL HSE	–	RECONNECT SERVICE
RESIDENTIAL	–	–	169.191 EEL ANDREWS ST		–
364 LEILA AVE	50	50	12.23 SNL HSE	0.5 S OF S/C	RECONNECT SERVICE
RESIDENTIAL	CU	CU	18.901 SSL POWERS ST		–
364 LEILA AVE	25	–	12.80WNL BLDG	0.5 W OF S/C	OUTSIDE LIMITS
RESIDENTIAL	CU	–	18.896 WML LEILA AVENUE		SERVICED OFF POWERS ST
358 LEILA AVE	–	20	3.98 WEL HSE	OPP S/C	RECONNECT SERVICE
RESIDENTIAL	–	CU	44.392 EWL POWERS ST		–
356 LEILA AVE	–	20	3.78 WEL HSE	OPP S/C	RECONNECT SERVICE
RESIDENTIAL	–	CU	44.581 EWL POWERS ST		–
354 LEILA AVE	–	20	3.51 WEL HSE	OPP S/C	RECONNECT SERVICE
RESIDENTIAL	–	CU	44.834 EWL POWERS ST		–
352 LEILA AVE	–	20	3.33 WEL HSE	OPP S/C	RECONNECT SERVICE
RESIDENTIAL	–	CU	44.991 EWL POWERS ST		–
350 SALTER ST	38	38	6.79 EWL HSE	0.3 W OF S/C	RECONNECT SERVICE
COMMERCIAL	CU	CU	60.661 EWL POWERS ST		SERVICED OFF LEILA AVE
1100 SALTER ST	–	–	3.62 SNL HSE	OPP OF S/C	OUTSIDE LIMITS
RESIDENTIAL	–	–	15.343 NNL SALTER ST		SERVICED OFF SALTER ST
1080 ST ANDREWS ST	38	–	33.98 SWL BLDG	0.4 S OF S/C	OUTSIDE LIMITS
COMMERCIAL	CU	–	42.029 SSL LEILA AVE		SERVICED OFF STANDREWS ST
445 PARTRIDGE AVE	–	–	36.93 WEL BLDG	OPP OF S/C	OUTSIDE LIMITS
COMMERCIAL	–	–	110.101 WML OF ST ANDREWS ST		SERVICED OFF PARTRIDGE ST
* 1084 POWERS ST	–	50	1.39 WEL BLDG	–	RENEW TO ℄ W/50 CU
COMMERCIAL	–	CU	38.543 WML POWERS ST		SERVICED OFF LEILA AVE
1087 POWERS ST	–	–	9.40 SNL BLDG	–	OUTSIDE LIMITS
COMMERCIAL	–	–	15.233 SSL LEILA AVE		SERVICED OFF LEILA AVE
1089 POWERS ST	–	–	9.09 SNL BLDG	–	OUTSIDE LIMITS
COMMERCIAL	–	–	14.930 SSL LEILA AVE		SERVICED OFF LEILA AVE
1091 POWERS ST	–	–	8.70 SNL BLDG	–	OUTSIDE LIMITS
COMMERCIAL	–	–	14.636 SSL LEILA AVE		SERVICED OFF LEILA AVE

* SERVICES TO BE RENEWED TO ℄. ALL OTHERS TO BE RECONNECTED

FOR INDEX SEE D–14184

NOTE: ALL VALVES TO BE INSTALLED COUNTERCLOCKWISE TO CLOSE

METRIC
WHOLE NUMBERS INDICATE MILLIMETRES
DECIMALIZED NUMBERS INDICATE METRES

0.0 5.0 10.0 15.0 20.0 25.0

WARNING

IF POWER EQUIPMENT OR EXPLOSIVES ARE TO BE USED FOR EXCAVATION ON THIS PROJECT THE CONTRACTOR MUST:

1) NOTIFY THE GAS COMPANY OF THE PROPOSED LOCATION OF EXCAVATION.

2) TAKE PRECAUTION TO AVOID DAMAGE TO GAS COMPANY INSTALLATIONS.

SEE PROVINCIAL REGULATION 210/72 FOR DETAILS

LOCATION APPROVED
UNDERGROUND STRUCTURES

SUPV. U/G STRUCTURES COMMITTEE — DATE

NOTE:

LOCATION OF UNDERGROUND STRUCTURES AS SHOWN ARE BASED ON THE BEST INFORMATION AVAILABLE BUT NO GUARANTEE IS GIVEN THAT ALL EXISTING UTILITIES ARE SHOWN OR THAT THE GIVEN LOCATIONS ARE EXACT. CONFIRMATION OF EXISTENCE AND EXACT LOCATION OF ALL SERVICES MUST BE OBTAINED FROM THE INDIVIDUAL UTILITIES BEFORE PROCEEDING WITH CONSTRUCTION.

B.M. ELEV.

NO.	REVISIONS	DATE	BY

DESIGNED BY	MJK	CHECKED BY	SC
DRAWN BY	RJ	APPROVED BY	KZ
SCALE: HORIZONTAL	1:250	RELEASED FOR CONSTRUCTION	
VERTICAL	1:50	KAZ ZUREK	
DATE	2016 03 24	DATE	2016 03 24

PLOT DATE: 2016 03 24

ENGINEER'S SEAL

ORIGINAL SIGNED BY S.R.J. COURNOYER 16–03–24

CONSULTANT DRAWING NUMBER
–

Winnipeg

THE CITY OF WINNIPEG
WATER AND WASTE DEPARTMENT
ENGINEERING DIVISION

2016 WATER MAIN RENEWALS
CONTRACT 5

LEILA AVENUE
122 W OF ANDREWS STREET TO ANDREWS STREET

SHEET 6 OF 14

CITY DRAWING NUMBER
D–14189

BID OPPORTUNITY: 55–2016
CONTRACT NUMBER: 5

FILE PATH: R:\DRAWINGS\WATER\RENEWAL\2016 RENEWALS\Contract 5\Construction Dwg\
FILE NAME: LEILA.dwg