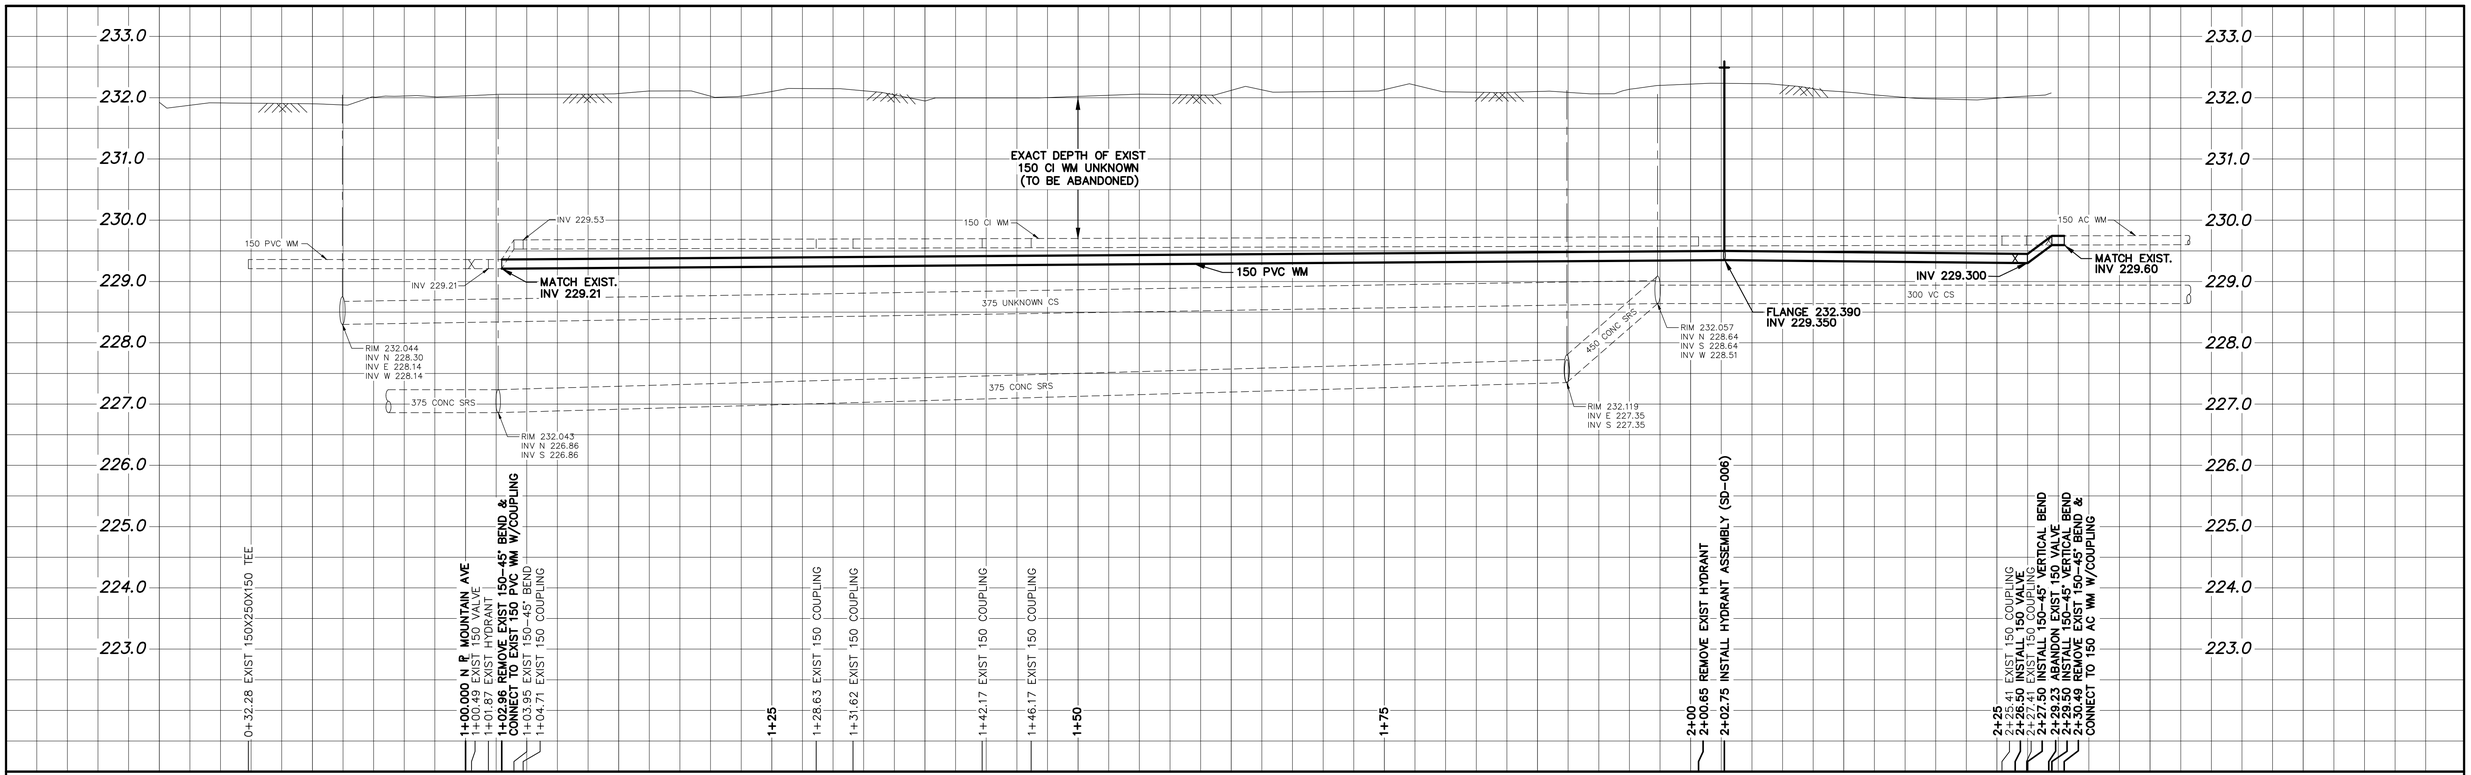

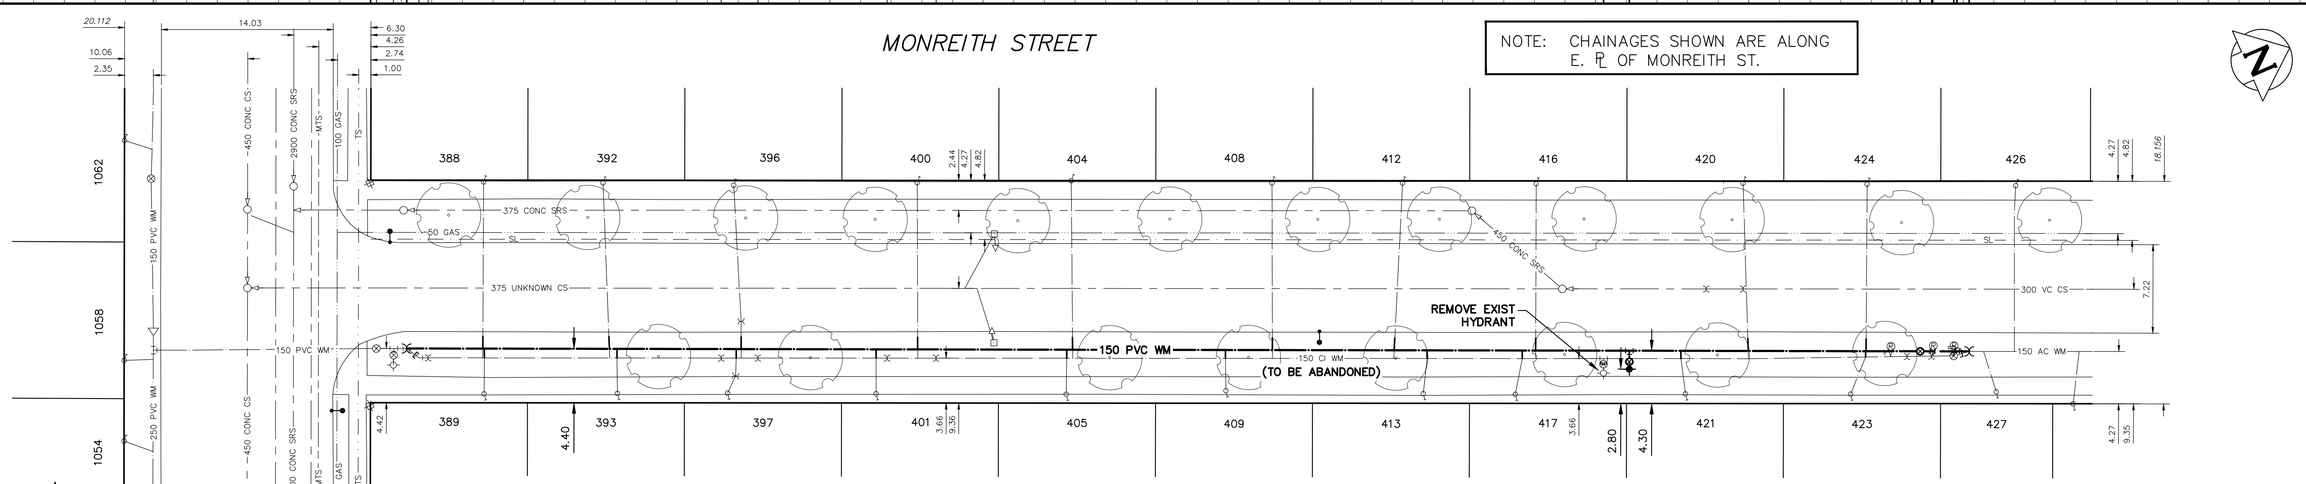

WATER SERVICE INFORMATION

ADDRESS	SIZE (mm) MATERIAL (STREET)	SIZE (mm) MATERIAL (PROP.)	SHORT & LONG MEASUREMENT	CORP. LOCATION	REMARKS
388 MONREITH ST	20	20	0.51 SNL HSE	OPP S/C	RECONNECT SERVICE
RESIDENTIAL	CU	CU	9.709 NNL MOUNTAIN AVE		–
392 MONREITH ST	20	20	4.45 SNL HSE	0.6 N OF S/C	RECONNECT SERVICE
RESIDENTIAL	CU	CU	18.954 NNL MOUNTAIN AVE		–
396 MONREITH ST	20	20	1.62 NSL HSE	0.6 N OF S/C	RECONNECT SERVICE
RESIDENTIAL	CU	CU	29.618 NNL MOUNTAIN AVE		–
400 MONREITH ST	20	20	3.67 NSL HSE	OPP S/C	RECONNECT SERVICE
RESIDENTIAL	CU	CU	44.599 NNL MOUNTAIN AVE		–
404 MONREITH ST	20	20	3.45 NSL HSE	OPP S/C	RECONNECT SERVICE
RESIDENTIAL ST	CU	CU	57.197 NNL MOUNTAIN AVE		–
408 MONREITH ST	20	20	0.49 SNL HSE	OPP S/C	RECONNECT SERVICE
RESIDENTIAL ST	CU	CU	73.549 NNL MOUNTAIN AVE		–
412 MONREITH ST	20	20	3.05 SNL HSE	0.6 S OF S/C	RECONNECT SERVICE
RESIDENTIAL	CU	CU	84.211 NNL MOUNTAIN AVE		–
416 MONREITH ST	20	20	5.02 SNL HSE	OPP S/C	RECONNECT SERVICE
RESIDENTIAL ST	CU	CU	95.119 NNL MOUNTAIN AVE		–
420 MONREITH ST	20	20	1.25 SNL HSE	0.5 N OF S/C	RECONNECT SERVICE
RESIDENTIAL	CU	CU	111.999 NNL MOUNTAIN AVE		–

* SERVICES TO BE RENEWED TO ℞. ALL OTHERS TO BE RECONNECTED

WATER SERVICE INFORMATION

ADDRESS	SIZE (mm) MATERIAL (STREET)	SIZE (mm) MATERIAL (PROP.)	SHORT & LONG MEASUREMENT	CORP. LOCATION	REMARKS
424 MONREITH ST	20	20	2.52 SNL HSE	OPP S/C	RECONNECT SERVICE
RESIDENTIAL ST	CU	CU	122.123 NNL MOUNTAIN AVE		–
426 MONREITH ST	20	20	3.15 SNL HSE	OPP S/C	RECONNECT SERVICE
RESIDENTIAL	CU	CU	134.252 NNL MOUNTAIN AVE		–
389 MONREITH ST	20	20	0.16 SNL HSE	OPP S/C	RECONNECT SERVICE
RESIDENTIAL ST	CU	CU	9.280 NNL MOUNTAIN AVE		–
393 MONREITH ST	20	20	2.15 SNL HSE	OPP S/C	RECONNECT SERVICE
RESIDENTIAL	CU	CU	20.159 NNL MOUNTAIN AVE		–
397 MONREITH ST	20	20	0.77 NSL HSE	OPP S/C	RECONNECT SERVICE
RESIDENTIAL ST	CU	CU	29.146 NNL MOUNTAIN AVE		–
401 MONREITH ST	20	20	7.24 SNL HSE	OPP S/C	RECONNECT SERVICE
RESIDENTIAL	CU	CU	41.269 NNL MOUNTAIN AVE		–
405 MONREITH ST	20	20	4.10 NSL HSE	OPP S/C	RECONNECT SERVICE
RESIDENTIAL ST	CU	CU	56.786 NNL MOUNTAIN AVE		–
409 MONREITH ST	20	20	4.06 NSL HSE	OPP S/C	RECONNECT SERVICE
RESIDENTIAL	CU	CU	69.817 NNL MOUNTAIN AVE		–
413 MONREITH ST	20	20	0.92 SNL HSE	0.3 N OF S/C	RECONNECT SERVICE
RESIDENTIAL ST	CU	CU	85.933 NNL MOUNTAIN AVE		–

* SERVICES TO BE RENEWED TO ℞. ALL OTHERS TO BE RECONNECTED

WATER SERVICE INFORMATION

ADDRESS	SIZE (mm) MATERIAL (STREET)	SIZE (mm) MATERIAL (PROP.)	SHORT & LONG MEASUREMENT	CORP. LOCATION	REMARKS
417 MONREITH ST	20	20	0.60 SNL HSE	0.6 N OF S/C	RECONNECT SERVICE
RESIDENTIAL	CU	CU	93.439 NNL MOUNTAIN AVE		–
421 MONREITH ST	20	20	2.03 NSL HSE	0.3 S OF S/C	RECONNECT SERVICE
RESIDENTIAL ST	CU	CU	107.330 NNL MOUNTAIN AVE		–
423 MONREITH ST	20	20	3.55 NSL HSE	1.2 N OF S/C	RECONNECT SERVICE
RESIDENTIAL	CU	CU	120.806 NNL MOUNTAIN AVE		–
427 MONREITH ST	20	20	2.49 NSL HSE	0.3 S OF S/C	RECONNECT SERVICE
RESIDENTIAL ST	CU	CU	132.690 NNL MOUNTAIN AVE		–
1054 MOUNTAIN AVE	20	20	1.06 EWL HSE	0.9 E OF S/C	OUTSIDE SET LIMITS
RESIDENTIAL	CU	CU	3.135 EEL MONREITH AVE		–
1058 MOUNTAIN AVE	20	20	0.56 EEL HSE	0.3 W OF S/C	OUTSIDE SET LIMITS
RESIDENTIAL ST	CU	CU	3.447 WEL MONREITH AVE		–
1062 MOUNTAIN AVE	20	20	2.53 EWL HSE	0.8 E OF S/C	OUTSIDE SET LIMITS
RESIDENTIAL	CU	CU	21.391 WEL MONREITH AVE		–

* SERVICES TO BE RENEWED TO ℞. ALL OTHERS TO BE RECONNECTED

FOR INDEX SEE D-14184

NOTE: ALL VALVES TO BE INSTALLED COUNTERCLOCKWISE TO CLOSE

METRIC
WHOLE NUMBERS INDICATE MILLIMETRES
DECIMALIZED NUMBERS INDICATE METRES

0.0 5.0 10.0 15.0 20.0 25.0

WARNING

IF POWER EQUIPMENT OR EXPLOSIVES ARE TO BE USED FOR EXCAVATION ON THIS PROJECT THE CONTRACTOR MUST:

1) NOTIFY THE GAS COMPANY OF THE PROPOSED LOCATION OF EXCAVATION.

2) TAKE PRECAUTION TO AVOID DAMAGE TO GAS COMPANY INSTALLATIONS.

SEE PROVINCIAL REGULATION 210/72 FOR DETAILS

LOCATION APPROVED
UNDERGROUND STRUCTURES

SUPV. U/G STRUCTURES COMMITTEE — DATE

NOTE:

LOCATION OF UNDERGROUND STRUCTURES AS SHOWN ARE BASED ON THE BEST INFORMATION AVAILABLE BUT NO GUARANTEE IS GIVEN THAT ALL EXISTING UTILITIES ARE SHOWN OR THAT THE GIVEN LOCATIONS ARE EXACT. CONFIRMATION OF EXISTENCE AND EXACT LOCATION OF ALL SERVICES MUST BE OBTAINED FROM THE INDIVIDUAL UTILITIES BEFORE PROCEEDING WITH CONSTRUCTION.

B.M.
ELEV.

NO.	REVISIONS	DATE	BY

DESIGNED BY	MJK	CHECKED BY	SC
DRAWN BY	RJ	APPROVED BY	KZ
SCALE: HORIZONTAL	1:250	RELEASED FOR CONSTRUCTION	KAZ ZUREK
VERTICAL	1:50		
DATE	2016 03 24	DATE	2016 03 24

PLOT DATE: 2016 03 24

ENGINEER'S SEAL
ORIGINAL SIGNED BY S.R.J. COURNOYER 16-03-24

CONSULTANT DRAWING NUMBER
–

Winnipeg

THE CITY OF WINNIPEG
WATER AND WASTE DEPARTMENT
ENGINEERING DIVISION

2016 WATER MAIN RENEWALS
CONTRACT 5

MONREITH STREET
MOUNTAIN AVENUE TO
137 N OF MOUNTAIN AVENUE

SHEET 8 OF 14

CITY DRAWING NUMBER
D-14191

BID OPPORTUNITY: 55-2016
CONTRACT NUMBER: 5

FILE PATH: R:\DRAWINGS\WATER\RENEWAL\2016 RENEWALS\Contract 5\Construction Dwg\
FILE NAME: MONREITH.dwg