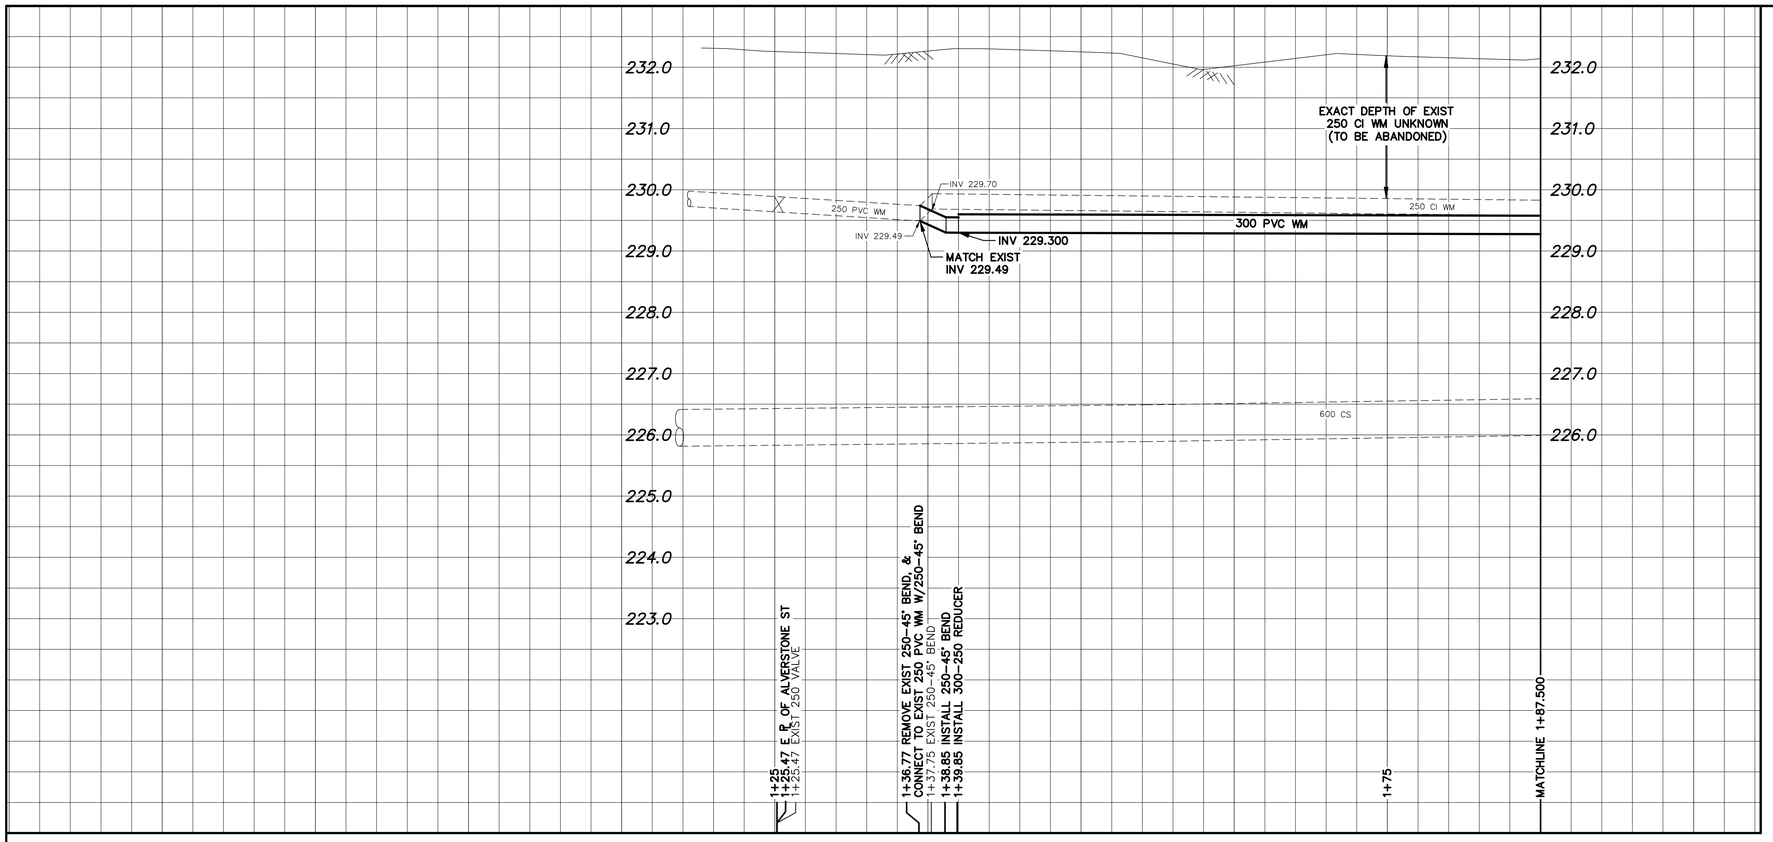

NOTE: CHAINAGES SHOWN ARE ALONG S. ℄ OF SARGENT AVE.

SARGENT AVENUE

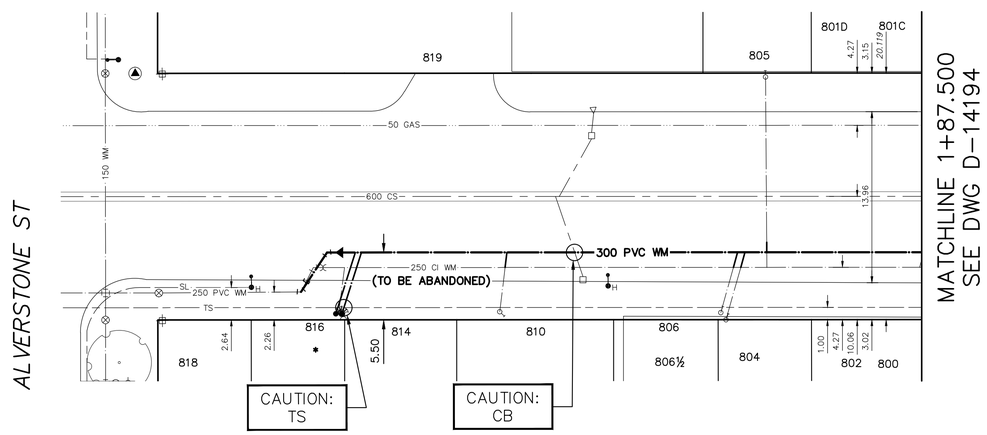

WATER SERVICE INFORMATION

ADDRESS	SIZE (mm)	MATERIAL (STREET)	SIZE (mm) MATERIAL (PROP.)	SHORT & LONG MEASUREMENT	CORP. LOCATION	REMARKS
574 BEVERLEY ST		25	25	12.82 WEL BLDG	0.3 W OF S/C	**RECONNECT SERVICE**
COMMERICAL		CU	CU	15.297 WWL BEVERLEY ST		SERVICED OFF SARGENT
683 SARGENT AVE		12	–	–	–	OUTSIDE LIMITS
COMMERICAL		LEAD	–	–		SERVICED OFF VICTOR ST
685/687 SARGENT AVE		–	–	–	–	OUTSIDE LIMITS
COMMERICAL		–	–	–		SERVICED OFF VICTOR ST
687½ SARGENT AVE		–	–	–	–	**RECONNECT SERVICE**
COMMERICAL		–	–	–		WYED W/689,691
689 SARGENT AVE		–	–	–	–	**RECONNECT SERVICE**
COMMERICAL		–	–	–		WYED W/687½,691
690 SARGENT AVE		25	25	–	–	RECONNECT SERVICE
COMMERICAL		LEAD	LEAD	–		WYED W/692,694
691 SARGENT AVE		–	–	–	–	**RECONNECT SERVICE**
COMMERICAL		–	–	–		WYED W/687½ 689
* 692 SARGENT AVE		16	12	12.37 WEL BLDG	0.5 W OF S/C	**RENEW TO ℄ W/20 CU**
COMMERICAL		LEAD	LEAD	12.357 WWL VICTOR ST		WYED W/694,692
693 SARGENT AVE		38	38	3.90 WEL BLDG	1.5 W OF S/C	**RECONNECT SERVICE**
COMMERICAL		CU	CU	24.610 EEL TORONTO ST		WYED W/695,697
* 694 SARGENT AVE		16	12	12.37 WEL BLDG	0.5 W OF S/C	**RENEW TO ℄ W/20 CU**
COMMERICAL		LEAD	LEAD	12.357 WWL VICTOR ST		WYED W/692,694
695 SARGENT AVE		38	38	3.90 WEL BLDG	1.5 W OF S/C	**RECONNECT SERVICE**
COMMERICAL		CU	CU	24.610 EEL TORONTO ST		WYED W/693,697
697 SARGENT AVE		38	38	3.90 WEL BLDG	1.5 W OF S/C	**RECONNECT SERVICE**
COMMERICAL		CU	CU	24.610 EEL TORONTO ST		WYED W/693,695
* 696 SARGENT AVE		16	12	6.63 EWL BLDG	OPP S/C	**RENEW TO ℄ W/20 CU**
COMMERICAL		LEAD	LEAD	24.247 WWL VICTOR ST		WYED W/698
* 698 SARGENT AVE		16	12	6.63 EWL BLDG	OPP S/C	**RENEW TO ℄ W/20 CU**
COMMERICAL		LEAD	LEAD	24.247 WWL VICTOR ST		WYED W/696
702/704/706 SARGENT AVE		–	–	–	–	**RECONNECT SERVICE**
COMMERICAL		–	–	–		WYED W/704,706
705 SARGENT AVE		25	25	7.00 NSL BLDG	1.8 S OF S/C	**RECONNECT SERVICE**
COMMERICAL		CU	CU	7.409 NNL SARGENT ST		SERVICED OFF TORONTO ST
709 SARGENT AVE		25	25	10.82 NSL BLDG	OPP OF S/C	**RECONNECT SERVICE**
COMMERICAL		CU	CU	10.821 NNL SARGENT ST		WYED W/711,713 (OFF TORONTO)
711 SARGENT AVE		25	25	10.82 NSL BLDG	OPP OF S/C	**RECONNECT SERVICE**
COMMERICAL		CU	CU	10.821 NNL SARGENT ST		WYED W/709,713 (OFF TORONTO)
713 SARGENT AVE		25	25	10.82 NSL BLDG	OPP OF S/C	**RECONNECT SERVICE**
COMMERICAL		CU	CU	10.821 NNL SARGENT ST		WYED W/709,711 (OFF TORONTO)
714 A/B/C SARGENT AVE		–	–	–	–	**RECONNECT SERVICE**
COMMERICAL		–	–	–		SEE 580 TORONTO
715 ½ SARGENT AVE		–	–	5.80 EWL BLDG	OPP S/C	**RECONNECT SERVICE**
COMMERICAL		–	–	22.658 WWL TORONTO ST		WYED W/717
717 SARGENT AVE		–	–	5.80 EWL BLDG	OPP S/C	**RECONNECT SERVICE**
COMMERICAL		–	–	22.658 WWL TORONTO ST		WYED W/715 ½
* 720 SARGENT AVE		16	12	5.05 WWL BLDG	0.5 W OF S/C	**RENEW TO ℄ W/20 CU**
COMMERICAL		LEAD	CU	22.809 EEL BEVERLEY ST		–
727 SARGENT AVE		25	25	3.94 SNL BLDG	OPP S/C	OUTSIDE LIMITS
COMMERICAL		CU	CU	5.294 NNL SARGENT AVE		SERVICED OFF BEVERLEY ST
730 SARGENT AVE		20	20	5.75 EWL BLDG	2.0 W OF S/C	OUTSIDE LIMITS
COMMERICAL		CU	LEAD	5.750 EEL BEVERLEY ST		–
737 SARGENT AVE		100	100	4.68 NSL BLDG	OPP OF VALVE	OUTSIDE LIMITS, (OFF BEVERLEY)
COMMERICAL		CI	CI	4.686 NNL SARENT AVE		WYED W/739,741,743
739 SARGENT AVE		100	100	4.68 NSL BLDG	OPP OF VALVE	OUTSIDE LIMITS, (OFF BEVERLEY)
COMMERICAL		CI	CI	4.686 NNL SARENT AVE		WYED W/737,741,743
741 SARGENT AVE		100	100	4.68 NSL BLDG	OPP OF VALVE	OUTSIDE LIMITS, (OFF BEVERLEY)
COMMERICAL		CI	CI	4.686 NNL SARENT AVE		WYED W/737,739,743
743 SARGENT AVE		100	100	4.68 NSL BLDG	OPP OF VALVE	OUTSIDE LIMITS, (OFF BEVERLEY)
COMMERICAL		CI	CI	4.686 NNL SARENT AVE		WYED W/737,739,741
757 SARGENT AVE		20	20	7.94 NSL BLDG	OPP OF S/C	**RECONNECT SERVICE**
COMMERICAL		CU	LEAD	4.942 NNL SARGENT AVE		SERVICED OFF SIMCOE ST
771 SARGENT AVE		38	38	5.93 WEL BLDG	1.9 W OF S/C	**RECONNECT SERVICE**
COMMERICAL		CU	CU	24.670 EEL HOME ST		–
771 SARGENT AVE		25	25	4.63 NSL BLDG	1.0 S OF SC	**RECONNECT SERVICE**
COMMERICAL		CU	CU	4.630 NNL SARGENT AVE		–
772 SARGENT AVE		38	38	1.02 SSL BLDG	OPP S/C	**RECONNECT SERVICE**
COMMERICAL		CU	CU	22.795 SSL SARGENT AVE		–
777 SARGENT AVE		150	–	13.44 NSL BLDG	OPP VALVE	SERVICED OFF HOME ST
COMMERICAL		AC	–	21.373 NNL SARGENT AVE		OUTSIDE LIMITS
791 SARGENT AVE		20	20	3.86 WEL BLDG	OPP OF S/C	**RECONNECT SERVICE**
COMMERICAL		CU	CU	29.560 EEL ARLINGTON ST		–
794 SARGENT AVE		38	38	2.59 EWL BLDG	0.6 W OF S/C	**RECONNECT SERVICE**
COMMERICAL		CU	CU	10.949 EEL ARLINGTON ST		–
795/797 SARGENT AVE		16	12	2.28 NSL BLSG	2.5 N OF S/C	SERVICED OFF HOME ST
COMMERICAL		LEAD	LEAD	13.114 NNL SARGENT AVE		OUTSIDE LIMITS
793 SARGENT AVE		20	20	2.14 WEL BLDG	OPP S/C	**RECONNECT SERVICE**
COMMERICAL		CU	CU	25.350 NNL SARGENT AVE		–
796 SARGENT AVE		20	12	13.13 SSL BLDG	OPP OF S/C	SERVICED OFF ARLINGTON ST
COMMERICAL		LEAD	LEAD	13.126 SSL SARGENT AVE		OUTSIDE LIMITS
* 798 SARGENT AVE		20	12	13.41 SSL BLDG	0.3 S OF S/C	SERVICED OFF ARLINGTON ST
COMMERICAL		LEAD	LEAD	13.405 SSL SARGENT AVE		OUTSIDE LIMITS
800 SARGENT AVE		20	12	13.63 SSL BLDG	0.7 S OF S/C	SERVICED OFF ARLINGTON ST
COMMERICAL		LEAD	LEAD	13.630 SSL SARGENT AVE		OUTSIDE LIMITS
801 (A) SARGENT AVE		25	20	2.16 NSL BLDG	0.3 S OF S/C	**RENEW TO ℄ W/20 CU**
COMMERICAL		LEAD	CU	4.366 NNL SARGENT AVE		SERVICED OFF ARLINGTON ST
801 (B/C/D) SARGENT AVE		38	38	2.52 WEL BLDG	4.3 W OF S/C	**RECONNECT SERVICE**
COMMERICAL		CU	CU	8.463 WWL ARLINGTON ST		–
802 SARGENT AVE		20	12	13.99 SSL BLDG	0.9 S OF S/C	SERVICED OFF ARLINGTON ST
COMMERICAL		LEAD	LEAD	13.985 SSL SARGENT AVE		OUTSIDE LIMITS
804 SARGENT AVE		20	20	0.50 WWL BLDG	1.2 E OF S/C	**RECONNECT SERVICE**
COMMERICAL		CU	CU	25.527 WWL ARLIGNTON ST		–
805 SARGENT AVE		20	20	3.72 WEL BLDG	OPP S/C	**RECONNECT SERVICE**
COMMERICAL		CU	CU	25.380 WWL ARLINGTON ST		–
* 806/806 1/2 SARGENT AVE		20	12	OPP WL BLDG	0.9 W OF VALVE	**RECONNECT SERVICE**
COMMERICAL		CU	LEAD	28.932 WWL ARLINGTON ST		–
* 810 SARGENT AVE		25	25	1.90 EWL BLDG	0.5 E OF S/C	**RECONNECT SERVICE**
COMMERICAL		CU	CU	27.890 EEL ALVERSTONE ST		–
814 SARGENT AVE		16	20	0.50 WWL BLDG	0.3 E OF S/C	**RENEW TO ℄ W/20 CU**
COMMERICAL		LEAD	CU	14.936 EEL ALVERSTONE ST		–
816 SARGENT AVE		16	12	OPP EL BLDG	0.3 E OF S/C	**RENEW TO ℄ W/20 CU**
COMMERICAL		LEAD	LEAD	14.903 EEL ALVERSTONE ST		–
818 SARGENT AVE		20	20	4.79 NSL BLDG	0.4 N OF S/C	SERVICED OFF ALVERSTONE ST
COMMERICAL		CU	CU	9.648 SSL SARGENT ST		OUTSIDE LIMITS
819 SARGENT AVE		20	38	2.51 EWL BLDG	OPP OF S/C	SERVICED OFF ALVERSTONE ST
COMMERICAL		CU	CU	22.860 NNL SARGENT ST		OUTSIDE LIMITS
577 SIMCOE ST		38	38	5.51 NSL BLDG	OPP OF S/C	**RECONNECT SERVICE**
COMMERICAL		CU	CU	22.795 SSL SARGENT AVE		–
590 SIMCOE ST		38	38	7.65 NSL BLDG	OPP OF S/C	**RECONNECT SERVICE**
COMMERICAL		CU	CU	7.700 NNL SARGENT AVE		–
595 SIMCOE ST		20	20	4.75 NSL	OPP OF S/C	**RECONNECT SERVICE**
COMMERICAL		CU	LEAD	4.800 NNL SARGENT AVE		–
580 TORONTO		25	25	0.80 NSL BLDG	0.5 S OF S/C	**RECONNECT SERVICE**
COMMERICAL		CU	CU	10.977 SSL SARGENT AVE		–

* SERVICES TO BE RENEWED TO ℄. ALL OTHERS TO BE RECONNECTED

FOR INDEX SEE D-14184

NOTE: ALL VALVES TO BE INSTALLED COUNTERCLOCKWISE TO CLOSE

METRIC
WHOLE NUMBERS INDICATE MILLIMETRES
DECIMALIZED NUMBERS INDICATE METRES

0.0 5.0 10.0 15.0 20.0 25.0

WARNING

IF POWER EQUIPMENT OR EXPLOSIVES ARE TO BE USED FOR EXCAVATION ON THIS PROJECT THE CONTRACTOR MUST:

1) NOTIFY THE GAS COMPANY OF THE PROPOSED LOCATION OF EXCAVATION.

2) TAKE PRECAUTION TO AVOID DAMAGE TO GAS COMPANY INSTALLATIONS.

SEE PROVINCIAL REGULATION 210/72 FOR DETAILS

LOCATION APPROVED
UNDERGROUND STRUCTURES

SUPV. U/G STRUCTURES COMMITTEE — DATE

NOTE:

LOCATION OF UNDERGROUND STRUCTURES AS SHOWN ARE BASED ON THE BEST INFORMATION AVAILABLE BUT NO GUARANTEE IS GIVEN THAT ALL EXISTING UTILITIES ARE SHOWN OR THAT THE GIVEN LOCATIONS ARE EXACT. CONFIRMATION OF EXISTENCE AND EXACT LOCATION OF ALL SERVICES MUST BE OBTAINED FROM THE INDIVIDUAL UTILITIES BEFORE PROCEEDING WITH CONSTRUCTION.

B.M.
ELEV.

NO.	REVISIONS	DATE	BY

DESIGNED BY	MJK	CHECKED BY	SC
DRAWN BY	RS	APPROVED BY	KZ
SCALE: HORIZONTAL	1:250	RELEASED FOR CONSTRUCTION	
VERTICAL	1:50	KAZ ZUREK	
DATE	2016 03 24	DATE	2016 03 24

PLOT DATE: 2016 03 24

ENGINEER'S SEAL

ORIGINAL SIGNED BY S.R.J. COURNOYER 16-03-24

CONSULTANT DRAWING NUMBER
–

BID OPPORTUNITY: 55-2016
CONTRACT NUMBER: 5

FILE PATH: R:\DRAWINGS\WATER\RENEWAL\2016 RENEWALS\Contract 5\Construction Dwg\
FILE NAME: SARGENT.dwg

Winnipeg

THE CITY OF WINNIPEG

WATER AND WASTE DEPARTMENT
ENGINEERING DIVISION

2016 WATER MAIN RENEWALS
CONTRACT 5

SARGENT AVENUE

ALVERSTONE STREET TO
73 E OF ALVERSTONE STREET

SHEET 10 OF 14

CITY DRAWING NUMBER
D-14193