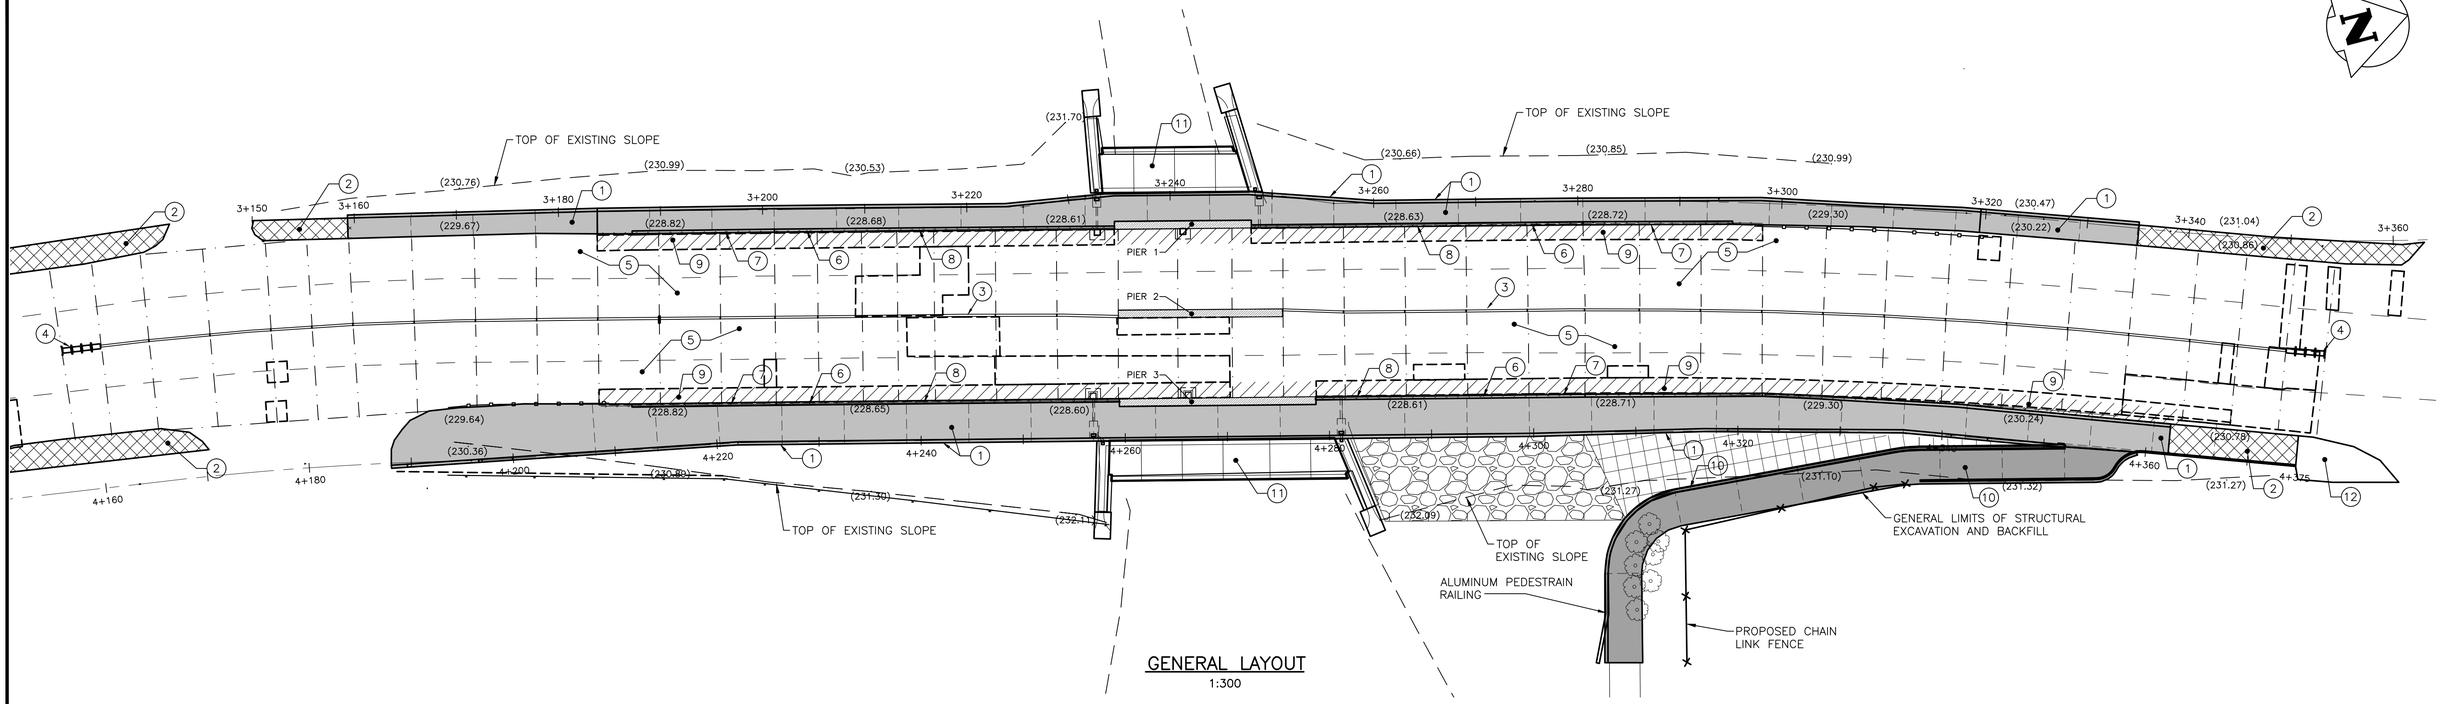

GENERAL LAYOUT
1:300

	SCOPE OF WORK	REFERENCE SHEETS
1	DEMOLISH EXISTING SIDEWALK AND SIDEWALK RETAINING WALL. CONSTRUCT PROPOSED STRUCTURAL PATH AND PATH RETAINING WALL.	20 TO 34
2	DEMOLISH EXISTING SIDEWALK. CONSTRUCT PROPOSED UNREINFORCED PATH.	13 TO 16
3	DEMOLISH EXISTING TRAFFIC BARRIER AND MEDIAN SLAB. CONSTRUCT PROPOSED REINFORCED MEDAIN SLAB AND TRAFFIC BARRIER.	39 TO 42
4	REMOVE AND SALVAGE EXISTING CRASH PROTECTION FOR TRAFFIC BARRIER. PROTECT EXISTING BASE. RE–INSTALL EXISTING CRASH PROTECTION ON EXISTING BASE.	39
5	REPAIR EXISTING CONCRETE 230 PAVEMENT.	10 TO 12
6	DEMOLISH FACE AND TOP OF EXISTING UNDERPASS RETAINING WALLS. RESURFACE THE EXISTING UNDERPASS RETAINING WALLS.	20 TO 34
7	DEMOLISH EXISTING RETAINING WALLS PINNED TO EXISTING ROAD SLAB. INSTALL NEW RETAINING WALLS PINNED TO ROAD SLAB.	20 TO 34
8	REMOVE AND SALVAGE EXISTING ALL GUARDRAILS. RE–INSTALL EXISTING GUARDRAILS ON REFACED UNDERPASS RETAINING WALLS.	20 TO 34 & 43
9	DEMOLISH 1500 WIDE EXISTING ROAD SLAB, CURB AND SUB–BASE TO EXPOSE FACE OF RETAINING WALLS. INSTALL 230 ROAD SLAB, CURB AND SUB–BASE.	20 TO 34
10	PROVIDE PATH AND RETAINING WALLS FOR FUTURE PATH CONNECTION.	FUTURE
11	DEMOLISH EXISTING SLOPE PAVING AND SALVAGE DRAINAGE GRILLES. CONSTRUCT NEW SLOPE PAVING, RE–INSTALL GRILLES AND RE–STABLISH DRAINAGE.	35 TO 38
12	EXISTING SIDEWALK TO REMAIN.	

APEGM
Certificate of Authorization
Stantec Consulting Ltd.
No. 1301

METRIC
WHOLE NUMBERS INDICATE MILLIMETRES
DECIMALIZED NUMBERS INDICATE METRES
UNLESS INDICATED OTHERWISE

LOCATION APPROVED
UNDERGROUND STRUCTURES

SUPV. U/G STRUCTURES COMMITTEE — DATE

NOTE:
LOCATION OF UNDERGROUND STRUCTURES AS SHOWN ARE BASED ON THE BEST INFORMATION AVAILABLE BUT NO GUARANTEE IS GIVEN THAT ALL EXISTING UTILITIES ARE SHOWN OR THAT THE GIVEN LOCATIONS ARE EXACT. CONFIRMATION OF EXISTENCE AND EXACT LOCATION OF ALL SERVICES MUST BE OBTAINED FROM THE INDIVIDUAL UTILITIES BEFORE PROCEEDING WITH CONSTRUCTION.

B.M.
ELEV.

NO.	REVISIONS	DATE	BY
0	ISSUED FOR TENDER	16.07.04	K.A.

Stantec
500 - 311 Portage Avenue, Winnipeg MB Canada
www.stantec.com

DESIGNED BY	S.Y.	CHECKED BY	B.J.W.
DRAWN BY	V.F.	APPROVED BY	K.S.A.
HOR. SCALE: VERTICAL:	AS NOTED	RELEASED FOR CONSTRUCTION:	
DATE	2016.02.19	DATE	

ENGINEER'S SEAL

CONSULTANT DRAWING NO.
S-101

Winnipeg
THE CITY OF WINNIPEG
PUBLIC WORKS DEPARTMENT
ENGINEERING DIVISION

2016 REGIONAL STREET PROGRAM
ARCHIBALD STREET
UNDERPASS REHABILIATION
SCOPE OF WORK

SHEET 17 OF 62
CAD FILE DRAWING NUMBER 06880s–101–884.dwg
CITY DRAWING NUMBER U205-16-17

V:\1137\active\113705880\0300_drawing\0302_sheet_files\03_structural\06880s-101-884.dwg
2016/07/06 11:48 AM By: lawrence.yang