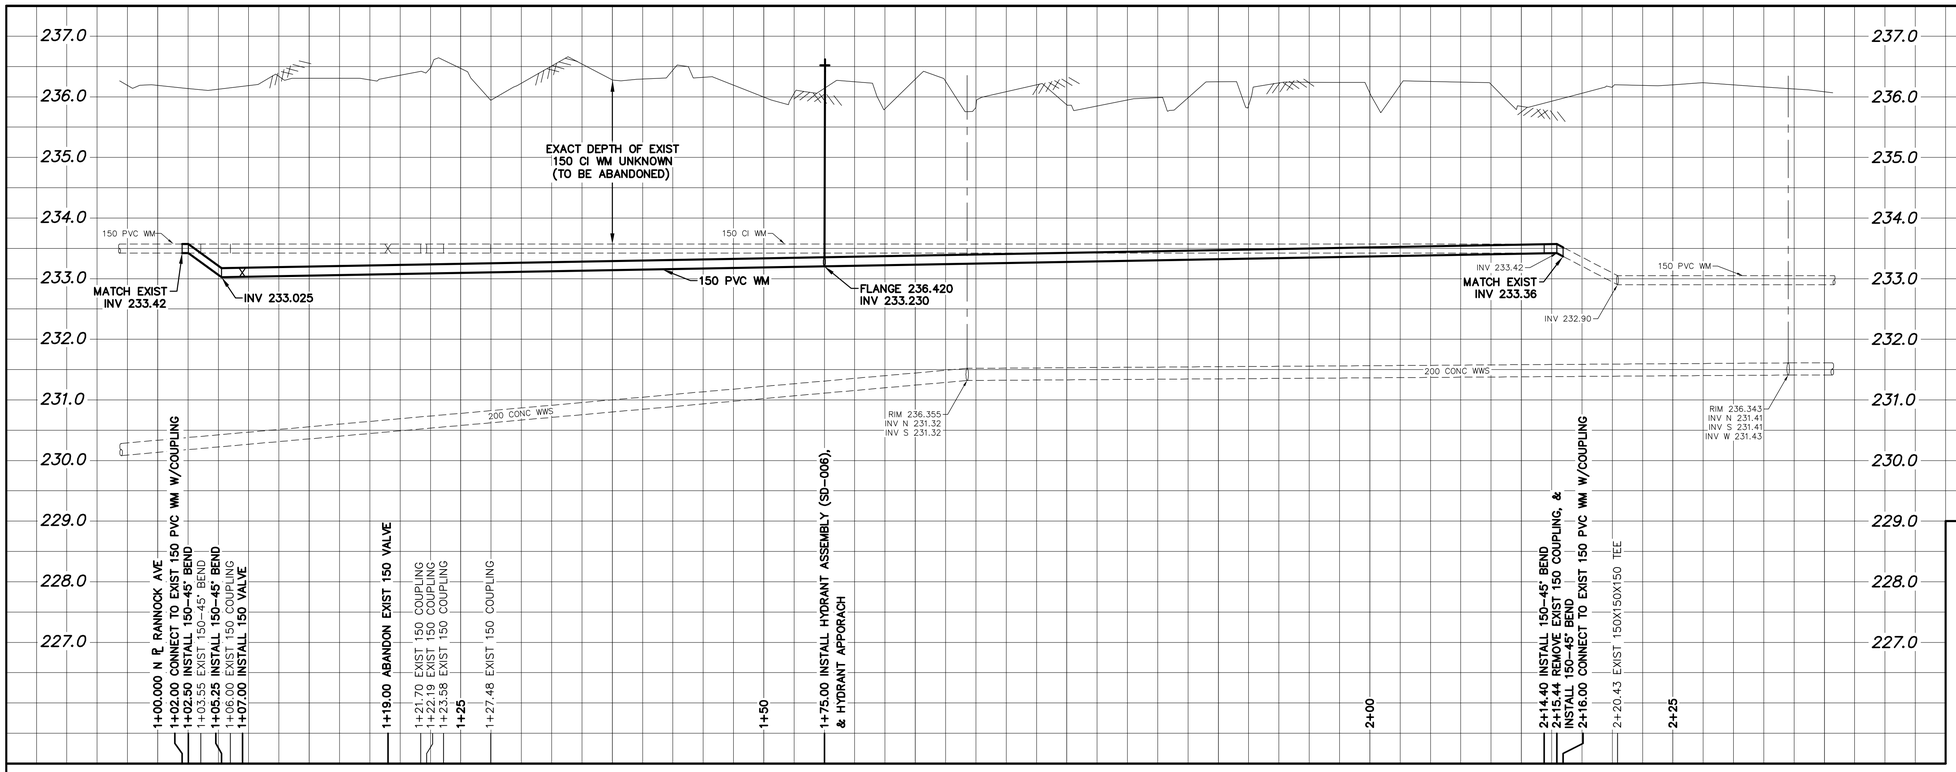

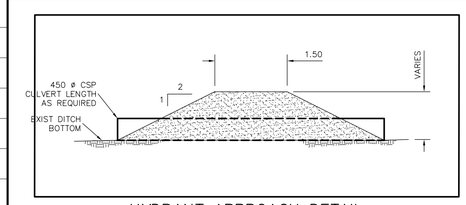

HYDRANT APPROACH DETAIL
N.T.S.

NOTE: CHAINAGES SHOWN ARE ALONG W. ℞ OF PEPPERLOAF CRES.

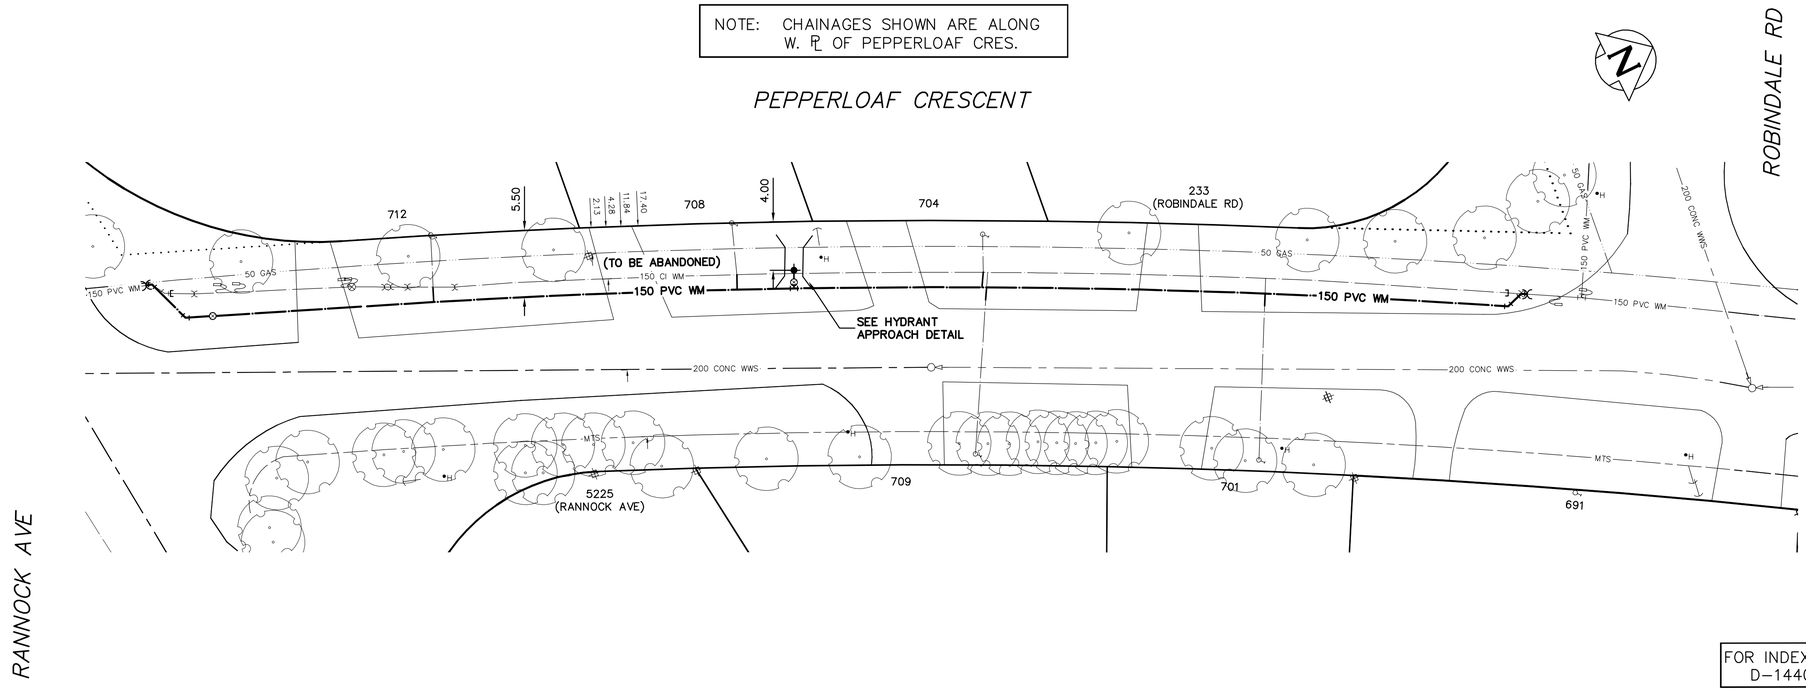

WATER SERVICE INFORMATION

ADDRESS	SIZE (mm) MATERIAL (STREET)	SIZE (mm) MATERIAL (PROP.)	SHORT & LONG MEASUREMENT	CORP. LOCATION	REMARKS
233 ROBINDALE RD	20	20	7.32 EWL HSE	–	OUTSIDE SET LIMITS
RESIDENTIAL	CU	CU	29.429 WWL PEPPERLOAF CR		–
5225 RANNOCK AVE	20	20	3.72 WWL HSE	–	OUTSIDE SET LIMITS
RESIDENTIAL	CU	CU	32.604 EEL PEPPERLOAF CR		–
712 PEPPERLOAF CR	–	–	1.57 SNL HSE	–	RECONNECT SERVICE
RESIDENTIAL	–	–	25.499 NNL RANNOCK AVE		–
709 PEPPERLOAF CR	20	20	7.48 NSL HSE	–	RECONNECT SERVICE
RESIDENTIAL	CU	CU	56.826 SSL ROBINDALE RD		–
708 PEPPERLOAF CR	–	–	4.52 SNL HSE	–	RECONNECT SERVICE
RESIDENTIAL	–	–	50.321 NNL RANNOCK AVE		–
704 PEPPERLOAF CR	–	–	3.29 SNL HSE	–	RECONNECT SERVICE
RESIDENTIAL	–	–	71.024 NNL RANNOCK AVE		–
701 PEPPERLOAF CR	20	20	5.34 SNL HSE	–	RECONNECT SERVICE
RESIDENTIAL	CU	CU	33.446 SSL ROBINDALE RD		–
691 PEPPERLOAF CR	–	–	8.09 NSL HSE	–	RECONNECT SERVICE
RESIDENTIAL	–	–	29.304 SNL ROBINDALE RD		–
670 PEPPERLOAF CR	–	–	5.47 SNL HSE	0.9 S OF S/C	RECONNECT SERVICE
RESIDENTIAL	–	–	204.484 NNL RANNOCK AVE		–
657 PEPPERLOAF CR	–	20	6.79 NSL HSE	–	RECONNECT SERVICE
RESIDENTIAL	–	CU	56.567 NNL DUNELM LN		–
653 PEPPERLOAF CR	–	–	1.06 NSL HSE	–	RECONNECT SERVICE
RESIDENTIAL	–	–	76.579 NNL DULELM LN		–
647 PEPPERLOAF CR	–	–	4.06 NSL HSE	–	RECONNECT SERVICE
RESIDENTIAL	–	–	96.741 NNL DUNELM LN		–
641 PEPPERLOAF CR	–	–	5.18 SNL HSE	–	RECONNECT SERVICE
RESIDENTIAL	–	–	124.753 NNL DUNELM LN		–
640 PEPPERLOAF CR	–	–	8.41 NSL BLDG	–	RECONNECT SERVICE
COMMERCIAL	–	–	96.249 NNL DUNELM LN		–
640 PEPPERLOAF CR	–	–	61.78 NNL BLDG	–	RECONNECT SERVICE
COMMERCIAL	–	–	179.911 NNL DUNELM LN		–
640 PEPPERLOAF CR	50	50	68.70 NNL BLDG	OPP S/C	RECONNECT SERVICE
COMMERCIAL	CU	CU	186.593 NNL DUNELM LN		–
635 PEPPERLOAF CR	–	–	3.93 NSL HSE	–	RECONNECT SERVICE
RESIDENTIAL	–	–	118.444 SSL BOWHILL LN		–
627 PEPPERLOAF CR	–	–	2.66 NSL HSE	–	RECONNECT SERVICE
RESIDENTIAL	–	–	90.453 SSL BOWHILL LN		–
617 PEPPERLOAF CR	–	–	14.79 SNL HSE	–	RECONNECT SERVICE
RESIDENTIAL	–	–	59.099 SSL BOWHILL LN		–
616 PEPPERLOAF CR	–	20	5.44 SNL HSE	–	RECONNECT SERVICE
RESIDENTIAL	–	CU	38.035 SSL BOWHILL LN		–
611 PEPPERLOAF CR	20	20	–	–	RECONNECT SERVICE
RESIDENTIAL	CU	CU	–		–
607 PEPPERLOAF CR	–	–	1.54 NSL HSE	–	RECONNECT SERVICE
RESIDENTIAL	–	–	27.791 SSL BOWHILL LN		–
605 PEPPERLOAF CR	20	20	1.45 NSL HSE	2.3 N OF S/C	RECONNECT SERVICE
RESIDENTIAL	CU	CU	18.224 SNL BOWHILL LN		–
599 PEPPERLOAF CR	–	–	4.41 NSL HSE	–	RECONNECT SERVICE
RESIDENTIAL	–	–	24.882 NSL BOWHILL LN		–
7 DUNELM LN	20	20	5.87 NSL HSE	1.4 N OF S/C	RECONNECT SERVICE
RESIDENTIAL	CU	CU	19.132 NNL DUNELM LN		–
16 BOWHILL LN	20	20	3.52 WEL HSE	–	OUTSIDE SET LIMITS
RESIDENTIAL	CU	CU	17.816 WWL PEPPERLOAF CR		–
11 BOWHILL LN	–	20	5.49 NSL HSE	–	OUTSIDE SET LIMITS
RESIDENTIAL	–	CU	7.711 NNL BOWHILL LN		–

FOR INDEX SEE D–14403

NOTE: ALL VALVES TO BE INSTALLED COUNTERCLOCKWISE TO CLOSE

METRIC
WHOLE NUMBERS INDICATE MILLIMETRES
DECIMALIZED NUMBERS INDICATE METRES

0.0 5.0 10.0 15.0 20.0 25.0

WARNING

IF POWER EQUIPMENT OR EXPLOSIVES ARE TO BE USED FOR EXCAVATION ON THIS PROJECT THE CONTRACTOR MUST:

1) NOTIFY THE GAS COMPANY OF THE PROPOSED LOCATION OF EXCAVATION.

2) TAKE PRECAUTION TO AVOID DAMAGE TO GAS COMPANY INSTALLATIONS.

SEE PROVINCIAL REGULATION 210/72 FOR DETAILS

LOCATION APPROVED
UNDERGROUND STRUCTURES

SUPV. U/G STRUCTURES COMMITTEE — DATE

NOTE:

LOCATION OF UNDERGROUND STRUCTURES AS SHOWN ARE BASED ON THE BEST INFORMATION AVAILABLE BUT NO GUARANTEE IS GIVEN THAT ALL EXISTING UTILITIES ARE SHOWN OR THAT THE GIVEN LOCATIONS ARE EXACT. CONFIRMATION OF EXISTENCE AND EXACT LOCATION OF ALL SERVICES MUST BE OBTAINED FROM THE INDIVIDUAL UTILITIES BEFORE PROCEEDING WITH CONSTRUCTION.

B.M.
ELEV.

NO.	REVISIONS	DATE	BY

DESIGNED BY	ML	CHECKED BY	SC
DRAWN BY	RJ	APPROVED BY	KZ
SCALE: HORIZONTAL	1:250	RELEASED FOR CONSTRUCTION	KAS ZUREK
VERTICAL	1:50		
DATE	2016 08 09	DATE	2016 07 29

PLOT DATE: 2016 08 09

ENGINEER'S SEAL

ORIGINAL SIGNED BY S.J.R. COURNOYER 16/07/29

CONSULTANT DRAWING NUMBER
–

BID OPPORTUNITY: 697–2016
CONTRACT NUMBER: 12

Winnipeg

THE CITY OF WINNIPEG
WATER AND WASTE DEPARTMENT
ENGINEERING DIVISION

2016 SUPPLEMENTAL WATER MAIN RENEWALS
CONTRACT 12

PEPPERLOAF CRESCENT
RANNOCK AVENUE TO ROBINDALE ROAD

SHEET 6 OF 8

CITY DRAWING NUMBER
D–14408

FILE PATH: R:\DRAWINGS\WATER\RENEWAL\2016 RENEWALS\Extra work\Construction Dwg\
FILE NAME: PEPPERLOAF.dwg