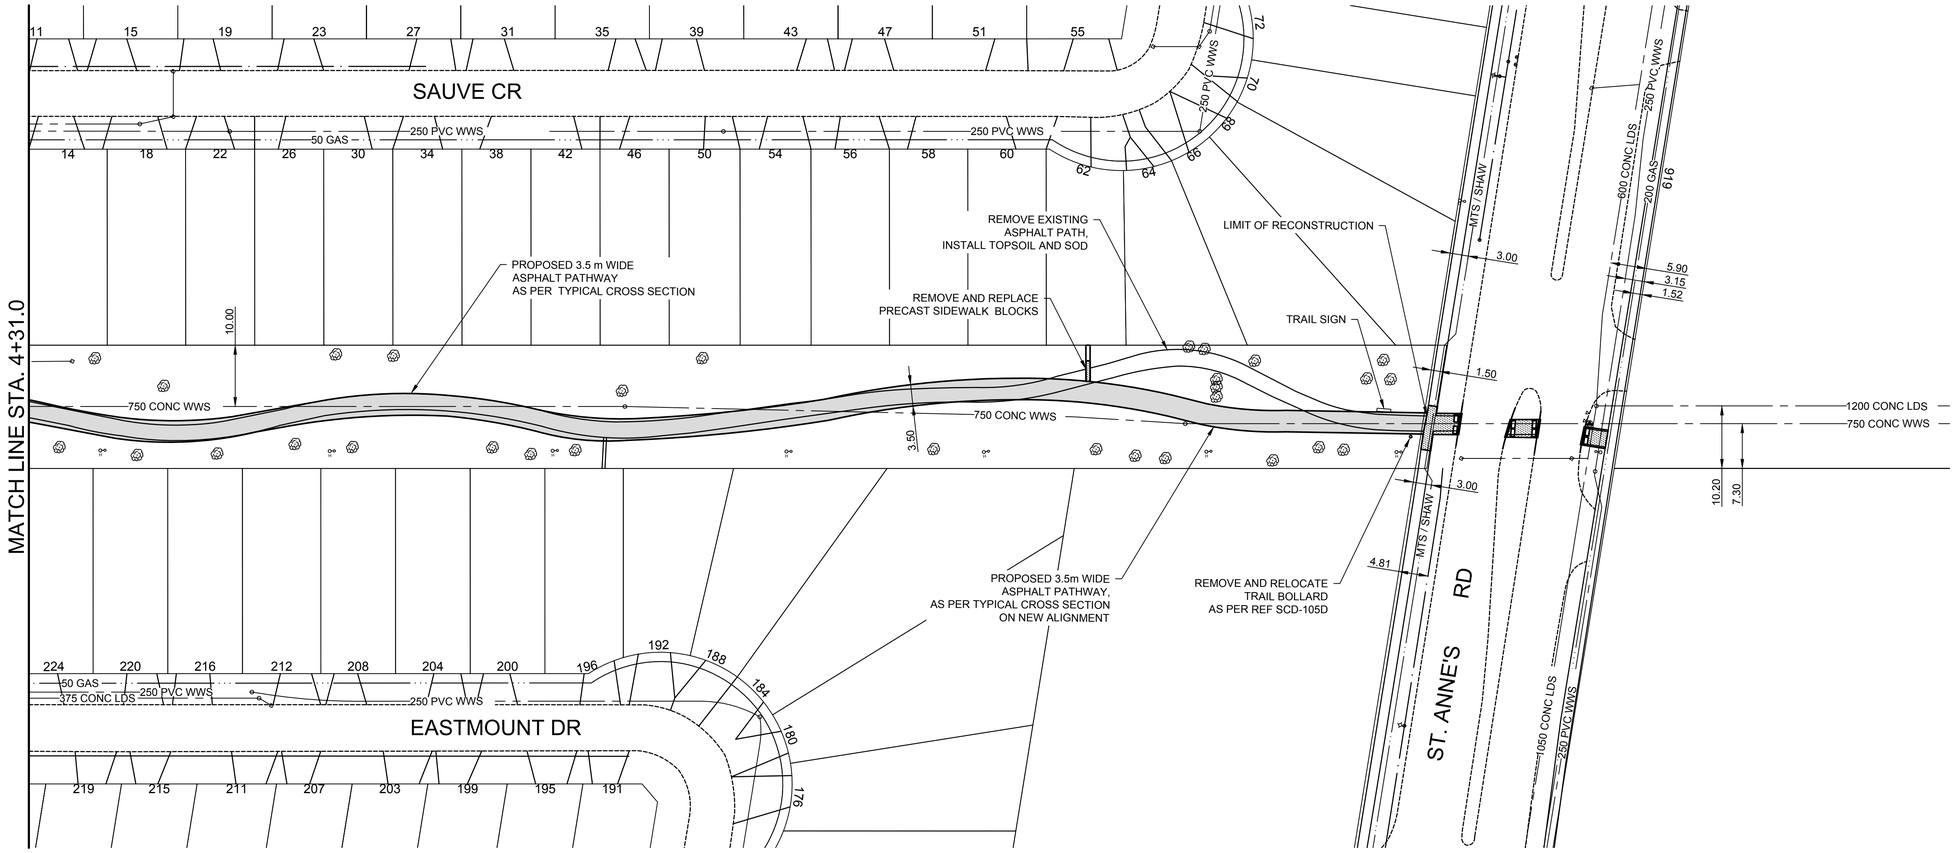

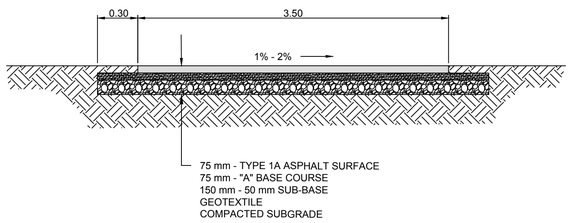

ASPHALT PATH TYPICAL CROSS SECTION
N.T.S.

PRELIMINARY
NOT TO BE USED FOR CONSTRUCTION

CONSTRUCTION NOTES

1) CURB REPLACEMENT AS DIRECTED BY THE CONTRACT ADMINISTRATOR.
2) ALL STREET RADIUS CURB UNDER 15M RADIUS SHALL BE REPLACED AS MODIFIED OR AS DIRECTED BY THE CONTRACT ADMINISTRATOR.
3) PAVEMENT REPAIRS SHOWN ARE ONLY A REPRESENTATIVE SAMPLE OF THE TENDERED QUANTITIES
4) ASPHALT TIE-INS ON APPROACHES TO BE DETERMINED IN THE FIELD BY THE CONTRACT ADMINISTRATOR.
5) ALL BULLNOSES TO HAVE SLOPED FACE.

WARNING

IF POWER EQUIPMENT OR EXPLOSIVES ARE TO BE USED FOR EXCAVATION ON THIS PROJECT THE CONTRACTOR MUST:

1)OBTAIN CLEARANCE FROM THE GAS UTILITY PRIOR TO EXCAVATION.
2)TAKE PRECAUTION TO AVOID DAMAGE TO GAS UTILITY INSTALLATIONS.

SEE PROVINCIAL REGULATION 210/72 FOR DETAILS

METRIC
WHOLE NUMBERS INDICATE MILLIMETRES
DECIMALIZED NUMBERS INDICATE METRES

BID OPPORTUNITY NO. 143-2017

EXISTING	LEGEND - PLAN	PROPOSED	EXISTING	LEGEND - PLAN	PROPOSED	EXISTING	LEGEND - PROFILE	PROPOSED
	HYDRANT			LDS/WWS			CONCRETE SIDEWALK	
	VALVE			WATERMAIN			ASPHALT	
	CURB STOP			GAS			UTILITY BOX	
	MANHOLE			HYDRO/STREET LIGHT			BOLLARD	
	CATCH BASIN			MTS			GUY WIRE ANCHOR	
	CURB INLET			CURB RENEWAL				
	HYDRO POLE			PROPERTY LINE				
	LIGHT STANDARD			RAMP CURB				
	TRAFFIC SIGNAL POLE		231.000	ELEVATIONS	231.000			
	SURVEY BAR			TREE				
	GEODETIC BENCH MARK							

LOCATION APPROVED
UNDERGROUND STRUCTURES

SUPR. U/G STRUCTURES COMMITTEE — DATE

NOTE:
LOCATION OF UNDERGROUND STRUCTURES AS SHOWN ARE BASED ON THE BEST INFORMATION AVAILABLE. BUT NO GUARANTEE IS GIVEN THAT ALL EXISTING UTILITIES ARE SHOWN OR THAT THE GIVEN LOCATIONS ARE EXACT. CONFIRMATION OF EXISTENCE AND EXACT LOCATION OF ALL SERVICES MUST BE OBTAINED FROM THE INDIVIDUAL UTILITIES BEFORE PROCEEDING WITH CONSTRUCTION.

B.M.
ELEV.

NO.	REVISIONS	DATE	BY
1.	SUBMIT FOR PLAN APPROVAL	17/02/16	L.D.

ENGINEERING DIVISION
TECHNOLOGY SERVICES BRANCH
106 - 1155 PACIFIC AVE

DESIGNED BY L.D. — CHECKED BY G.K.
DRAWN BY L.D. — APPROVED BY C.H.
HOR. SCALE: 1 : 500
VERTICAL:
DATE 2017/03/22

ENGINEER'S SEAL

Winnipeg

THE CITY OF WINNIPEG
PUBLIC WORKS DEPARTMENT

ST. VITAL TRAIL MULTI-USE PATHWAY
FROM ASHWORTH STREET SOUTH TO ST. ANNE'S ROAD
AT PATHWAY RENEWAL AND ASSOCIATED WORKS
FROM STA. 4+31.0 TO STA. 6+66.5

CITY DRAWING NUMBER SE-17-34
SHEET 4 OF 4
4