


PLAN
SCALE: 1 : 50

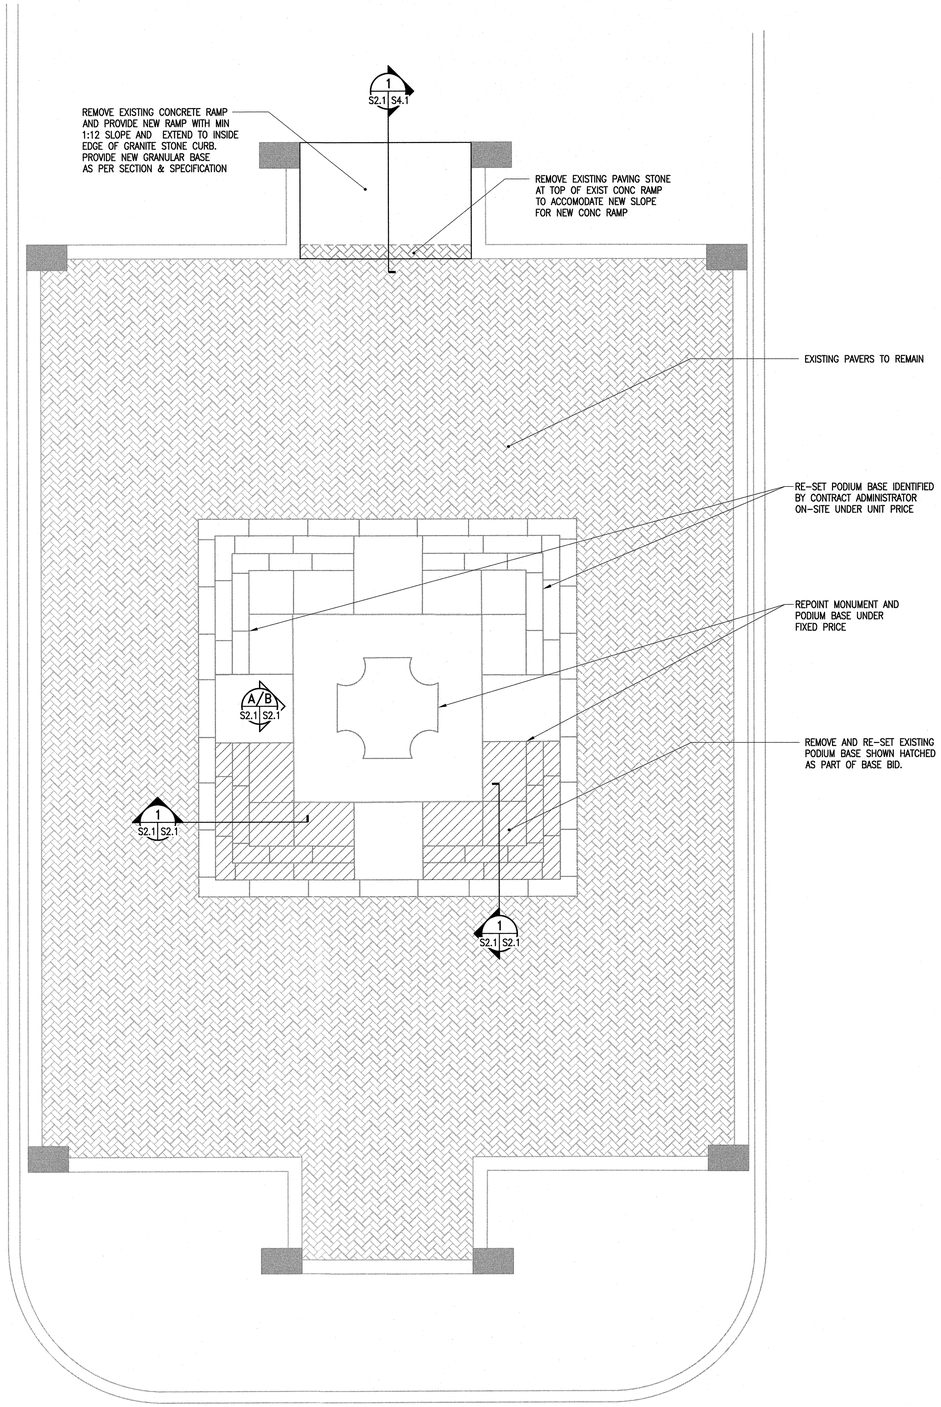


1 S2.1 S2.1 SECTION
SCALE: 1 :10




A S2.1 S2.1 ELEVATION
SCALE: 1 :10

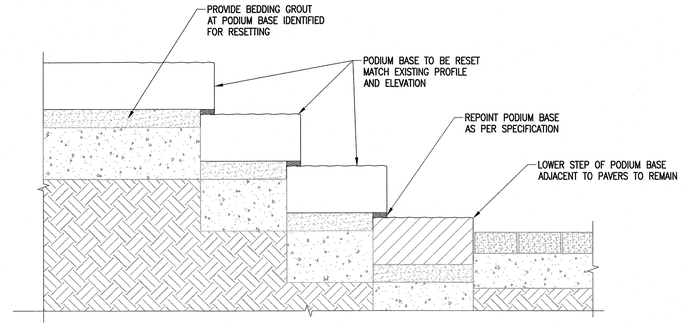


B S2.1 S2.1 ELEVATION
SCALE: 1 :10

The General Contractor shall check & verify all dimensions and report any errors or omissions to the designers.
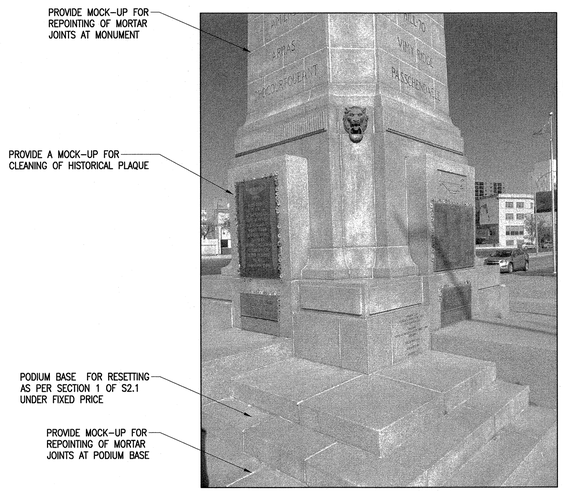
| No. | Date | Issue/Revision | By |
|---|---|---|---|
| 0 | 2017-08-22 | ISSUED FOR CONSTRUCTION | BS |

APEGM
Certificate of Authorization
Crosier Kilgour & Partners Ltd.
No. 235 Date: 2017-08-22

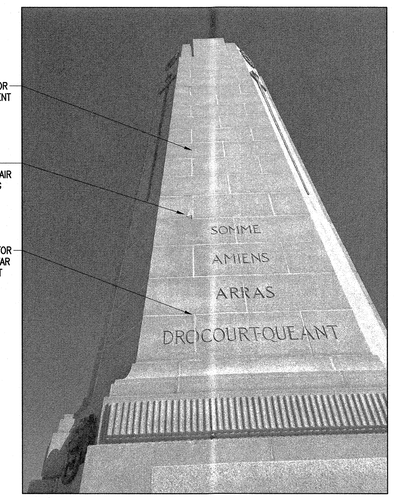PROVINCE OF MANITOBA
K.J. PRATT
REGISTERED PROFESSIONAL ENGINEER

Consultant

300-275 Carlton Street
Winnipeg, Manitoba R3C 5R6
T 204. 943. 7501
F 204. 943. 7507

Crosier Kilgour & Partners Ltd.
CONSULTING STRUCTURAL ENGINEERS

Project
CENOTAPH - MEMORAIL BLVD.
CENOTAPH REPAIRS - PHASE 1
BID OPPORTUNITY # 704-2017
MEMORIAL BOULEVARD
WINNIPEG, MANITOBA

Sheet Title
CENOTAPH PLAN, PODIUM BASE SECTION AND MONUMENT ELEVATIONS

| File | Date |
|---|---|
| 2017-0496 | 2017-08-22 |
| Design: BS/JW | Drawn: RC |
| Revision: A | Sheet No.: S2.1 |