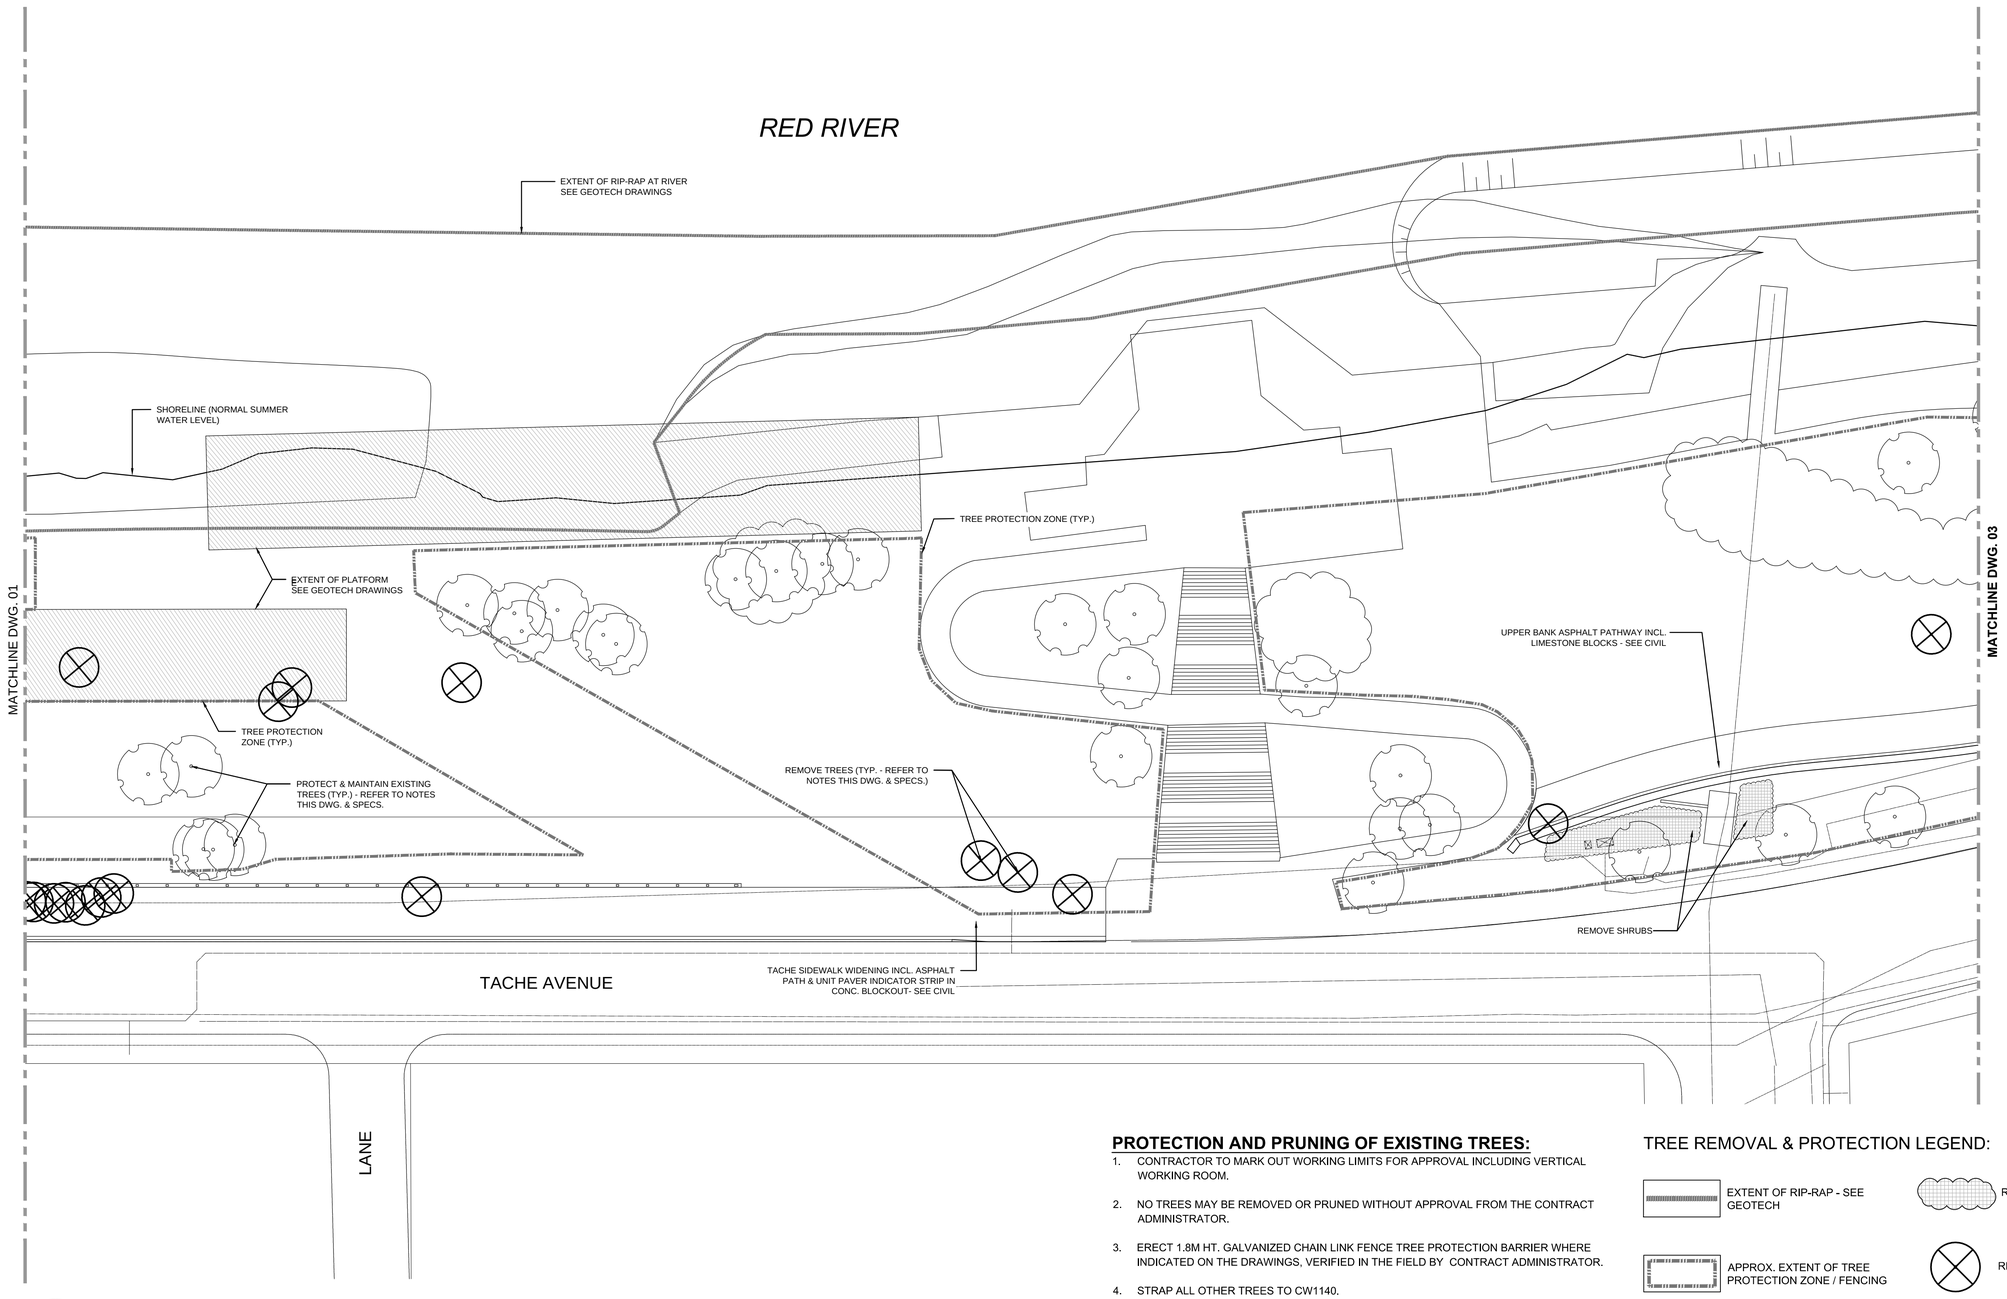

1
02
TREE REMOVAL & PROTECTION PLAN
SCALE: 1:250

PROTECTION AND PRUNING OF EXISTING TREES:

1. CONTRACTOR TO MARK OUT WORKING LIMITS FOR APPROVAL INCLUDING VERTICAL WORKING ROOM.
2. NO TREES MAY BE REMOVED OR PRUNED WITHOUT APPROVAL FROM THE CONTRACT ADMINISTRATOR.
3. ERECT 1.8M HT. GALVANIZED CHAIN LINK FENCE TREE PROTECTION BARRIER WHERE INDICATED ON THE DRAWINGS, VERIFIED IN THE FIELD BY CONTRACT ADMINISTRATOR.
4. STRAP ALL OTHER TREES TO CW1140.
5. ROOT CUTTING, WITH APPROVAL.
6. PRUNING BY PROFESSIONAL ARBORIST, AS SPECIFIED.

TREE REMOVAL & PROTECTION LEGEND:

- EXTENT OF RIP-RAP - SEE GEOTECH
- APPROX. EXTENT OF TREE PROTECTION ZONE / FENCING
- EXTENT OF WORKING PLATFORM - SEE GEOTECH
- REMOVE EXISTING SHRUBS
- REMOVE EXISTING TREES
- PROTECT & MAINTAIN EXISTING TREES - SEE NOTES & SPECS.

BID OPPORTUNITY No. 754-2017

LOCATIONS APPROVED UNDERGROUND STRUCTURES

SIGNED BY: _____ _____
SUPV U/G STRUCTURES DATE

LOCATION OF UNDERGROUND STRUCTURES AS SHOWN ARE BASED ON THE BEST INFORMATION AVAILABLE BUT NO GUARANTEE IS GIVEN THAT ALL EXISTING UTILITIES ARE SHOWN OR THAT THE GIVEN LOCATIONS ARE EXACT CONFIRMATION OF EXISTANCE AND EXACT LOCATION OF ALL SERVICES MUST BE OBTAINED FROM THE INDIVIDUAL UTILITIES BEFORE PROCEEDING

G.B.M.
ELEV.

NO.	REVISIONS	DATE	BY
0	ISSUED FOR TENDER	17/10/13	JH

HTFC PLANNING & DESIGN
500-115 Bannatyne Avenue East Winnipeg, MB R3B 0R3
PHONE 204 944 9907 WEB htfc.mb.ca

DESIGNED BY	GM	CHECKED BY	GM
DRAWN BY	JH	APPROVED BY	GM
HOR. SCALE	AS NOTED	RELEASED FOR CONSTRUCTION	
VERTICAL	AS NOTED		
DATE	17/10/13	DATE	

ENGINEER'S SEAL
association of professional engineers and geoscientists of manitoba
Glen Manning
Member No.
Oct. 13, 2017

CONSULTANT ACAD DWG. NO.

Winnipeg
THE CITY OF WINNIPEG
PUBLIC WORKS DEPARTMENT
ENGINEERING DIVISION

TACHE PROMENADE

TREE REMOVAL & PROTECTION PLAN

CITY DRAWING NUMBER: B250-17-60
SHEET 60 OF 70
DRAWING No. 02 REV 0

Oct 12, 2017 – 5:40pm
\\pw\HTFC_FILE_SERVER\2017\17-042 Tache Promenade\4.2 Construction Drawings\ACAD\17-042 LAYOUT.dwg –tab:01 02 03 Tree Protection