CROWSON BAY (W–LEG)

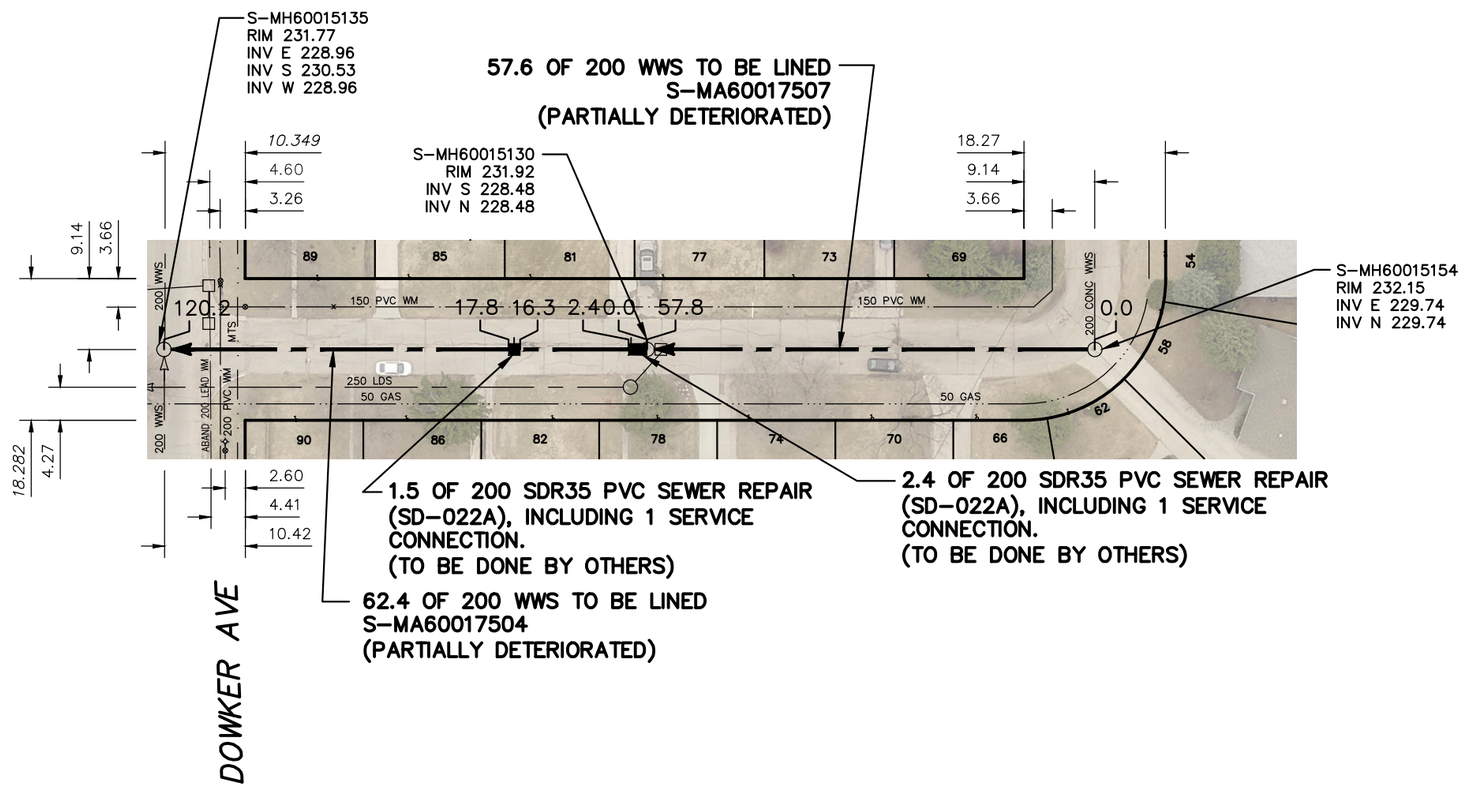

SEWER JUNCTION INFORMATION FROM SEWER VIDEO INSPECTION

SEWER ID S–MA60017507

DISTANCE FROM MH ID S–MH60015154

DISTANCE	DIAMETER	CLOCK
8.6	150	10
16.7	150	11
23.5	150	1
31.1	150	9
43.0	150	1
47.4	150	10

SEWER JUNCTION INFORMATION FROM SEWER VIDEO INSPECTION

SEWER ID S–MA60017504

DISTANCE FROM MH ID S–MH60015130

DISTANCE	DIAMETER	CLOCK
2.0	150	2
3.2	150	9
14.9	150	10
17.1	150	1
31.5	150	11
33.2	150	1
44.0	150	2
50.8	150	10

FOR INDEX SEE
11696

WARNING

IF POWER EQUIPMENT OR EXPLOSIVES ARE TO BE USED FOR EXCAVATION ON THIS PROJECT THE CONTRACTOR MUST:

1) NOTIFY THE GAS COMPANY OF THE PROPOSED LOCATION OF EXCAVATION.

2) TAKE PRECAUTION TO AVOID DAMAGE TO GAS COMPANY INSTALLATIONS.

SEE PROVINCIAL REGULATION 210/72 FOR DETAILS

METRIC
WHOLE NUMBERS INDICATE MILLIMETRES
DECIMALIZED NUMBERS INDICATE METRES

0.0 10.0 20.0 30.0 40.0

LOCATION APPROVED
UNDERGROUND STRUCTURES

SUPV. U/G STRUCTURES COMMITTEE — DATE

NOTE:

LOCATION OF UNDERGROUND STRUCTURES AS SHOWN ARE BASED ON THE BEST INFORMATION AVAILABLE BUT NO GUARANTEE IS GIVEN THAT ALL EXISTING UTILITIES ARE SHOWN OR THAT THE GIVEN LOCATIONS ARE EXACT. CONFIRMATION OF EXISTENCE AND EXACT LOCATION OF ALL SERVICES MUST BE OBTAINED FROM THE INDIVIDUAL UTILITIES BEFORE PROCEEDING WITH CONSTRUCTION.

B.M.
ELEV.

NO.	REVISIONS	DATE	BY

DESIGNED BY	SC	CHECKED BY	SC
DRAWN BY	AJ	APPROVED BY	KZ
SCALE: HORIZONTAL	1:750	RELEASED FOR CONSTRUCTION	K.ZUREK
VERTICAL			
DATE	2018 05 16	DATE	2018 05 14

PLOT DATE: 2018 05 16

ENGINEER'S SEAL

ORIGINAL SIGNED
BY S.R.J COURNOYER
18/05/14

CONSULTANT DRAWING NUMBER
–

Winnipeg

THE CITY OF WINNIPEG
WATER AND WASTE DEPARTMENT
ENGINEERING DIVISION

2017 SEWER MAIN RENEWALS
BY AUGMENTATION

CROWSON BAY (W–LEG)

MH AT CROWSON BAY (S–LEG) TO
MH AT DOWKER AVENUE

SHEET 9 OF 53

CITY DRAWING NUMBER
11703

BID OPPORTUNITY: 112–2018
CONTRACT NUMBER: 5

FILE PATH: R:\DRAWINGS\SEWER\2017 RENEWALS\CIPP–FSR–EPR\Cont. 5\CONSTRUCTION DWGS\New folder\
FILE NAME: CROWSON BAY (W.LEG).dwg