PARKVIEW STREET

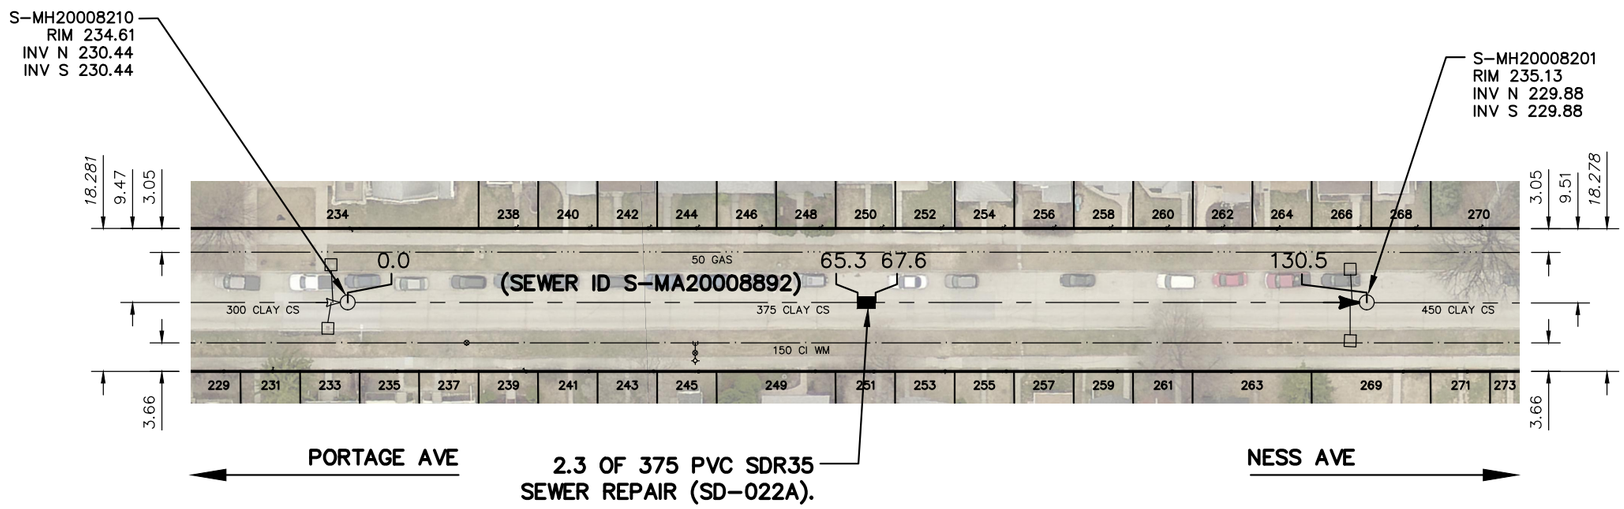

SEWER JUNCTION INFORMATION FROM SEWER VIDEO INSPECTION SEWER ID S–MA20008892		
DISTANCE FROM MH ID S–MH20008210		
DISTANCE	DIAMETER	CLOCK
2.3	100	10
2.8	100	2
8.8	100	2
16.7	100	2
24.3	100	12
24.5	100	2
31.5	100	10
32.1	100	2
39.1	100	10
39.8	100	2
46.8	100	10
47.6	100	2
53.8	100	10
61.6	100	2
62.5	100	2
69.4	100	10
70.2	100	2
72.4	100	2
77.1	100	10
77.8	100	2
84.9	100	10
87.4	100	2
93.4	100	10
94.2	100	2
100.2	100	10
100.9	100	2
105.3	100	2
107.7	100	10
108.4	100	2
115.2	100	10
115.3	100	2
119.0	100	11

WARNING

IF POWER EQUIPMENT OR EXPLOSIVES ARE TO BE USED FOR EXCAVATION ON THIS PROJECT THE CONTRACTOR MUST:

1) NOTIFY THE GAS COMPANY OF THE PROPOSED LOCATION OF EXCAVATION.

2) TAKE PRECAUTION TO AVOID DAMAGE TO GAS COMPANY INSTALLATIONS.

SEE PROVINCIAL REGULATION 210/72 FOR DETAILS

FOR INDEX SEE 11897

METRIC
WHOLE NUMBERS INDICATE MILLIMETRES
DECIMALIZED NUMBERS INDICATE METRES

0.0 10.0 20.0 30.0 40.0

LOCATION APPROVED
UNDERGROUND STRUCTURES

SUPV. U/G STRUCTURES COMMITTEE — DATE

NOTE:

LOCATION OF UNDERGROUND STRUCTURES AS SHOWN ARE BASED ON THE BEST INFORMATION AVAILABLE BUT NO GUARANTEE IS GIVEN THAT ALL EXISTING UTILITIES ARE SHOWN OR THAT THE GIVEN LOCATIONS ARE EXACT. CONFIRMATION OF EXISTENCE AND EXACT LOCATION OF ALL SERVICES MUST BE OBTAINED FROM THE INDIVIDUAL UTILITIES BEFORE PROCEEDING WITH CONSTRUCTION.

B.M.
ELEV.

NO.	REVISIONS	DATE	BY

DESIGNED BY	MJK	CHECKED BY	SC
DRAWN BY	BL	APPROVED BY	KZ
SCALE: HORIZONTAL	1:750	RELEASED FOR CONSTRUCTION	K.ZUREK
VERTICAL			
DATE	2019 01 08	DATE	2019 01 08

PLOT DATE: 2019 01 08

ENGINEER'S SEAL

ORIGINAL SIGNED BY S.R.J. COURNOYER 19/01/08

CONSULTANT DRAWING NUMBER
–

Winnipeg

THE CITY OF WINNIPEG
WATER AND WASTE DEPARTMENT
ENGINEERING DIVISION

2018 SEWER MAIN RENEWALS
BY EXTERNAL POINT REPAIR
PARKVIEW STREET
2ND MH N OF PORTAGE AVENUE TO
2ND MH S OF NESS AVENUE

SHEET 21 OF 28

CITY DRAWING NUMBER
11916

BID OPPORTUNITY: 1178–2018
CONTRACT NUMBER: 1

FILE PATH: R:\DRAWINGS\SEWER\2018 RENEWALS\RENEWALS & ASSOCIATED WORKS\CONTRACT 1\CONSTRUCTION DWGS\
FILE NAME: PARKVIEW ST.dwg