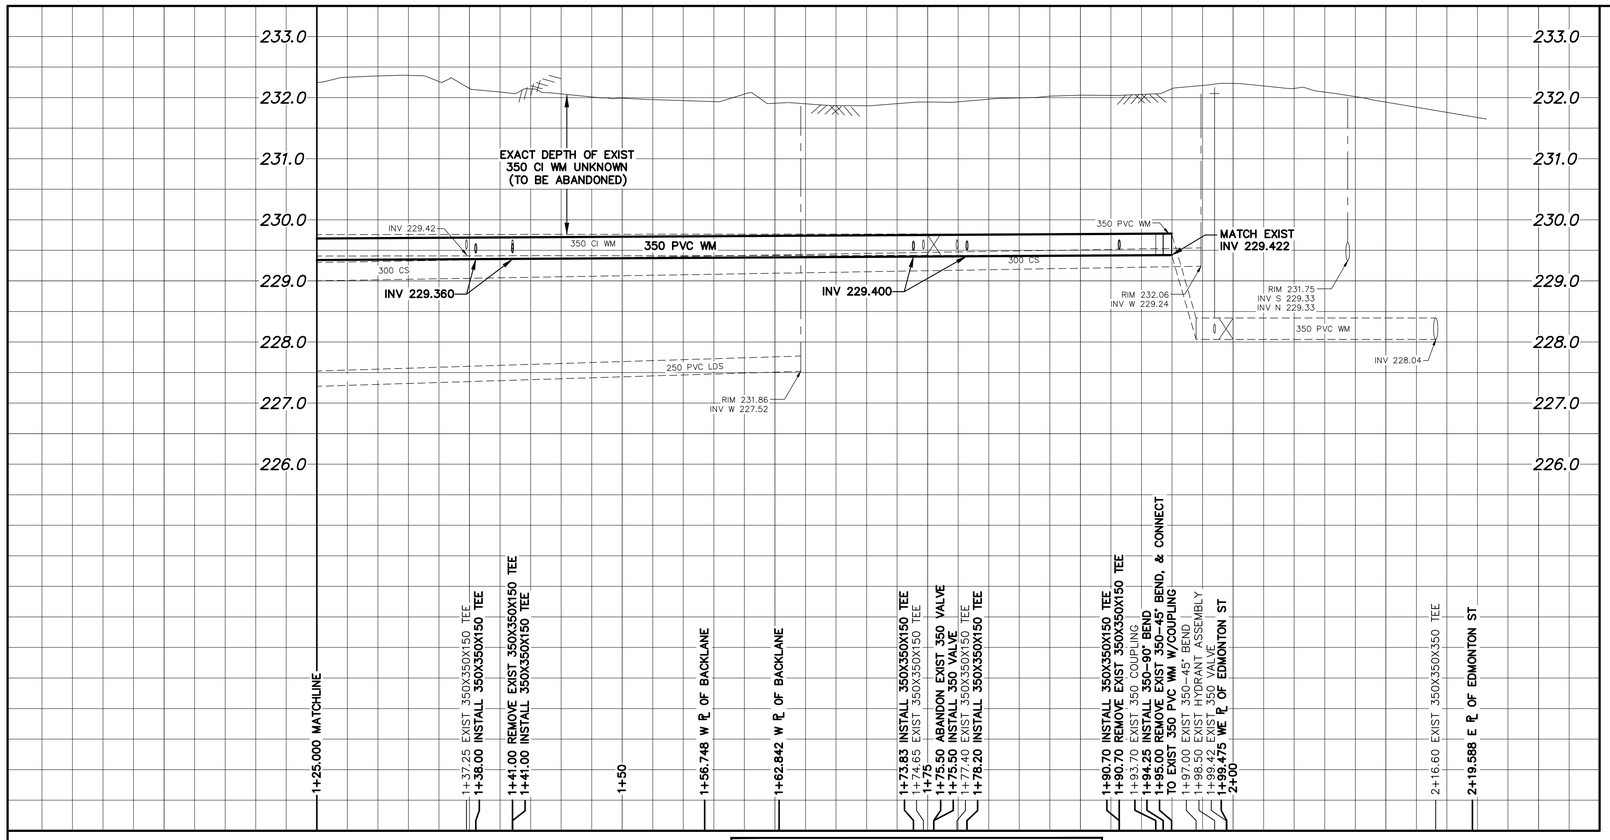

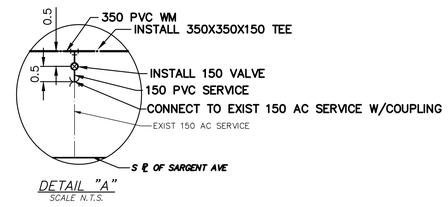

DETAIL "A"
SCALE N.T.S.

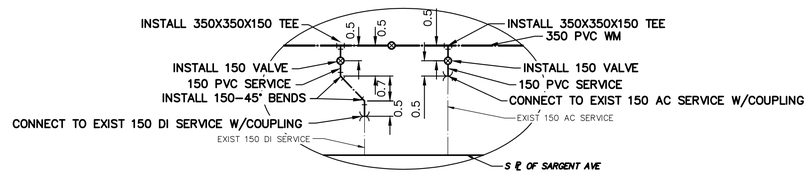

DETAIL "B"
SCALE N.T.S.

NOTE: CHAINAGES SHOWN ARE ALONG S. ℄ OF SARGENT AVE

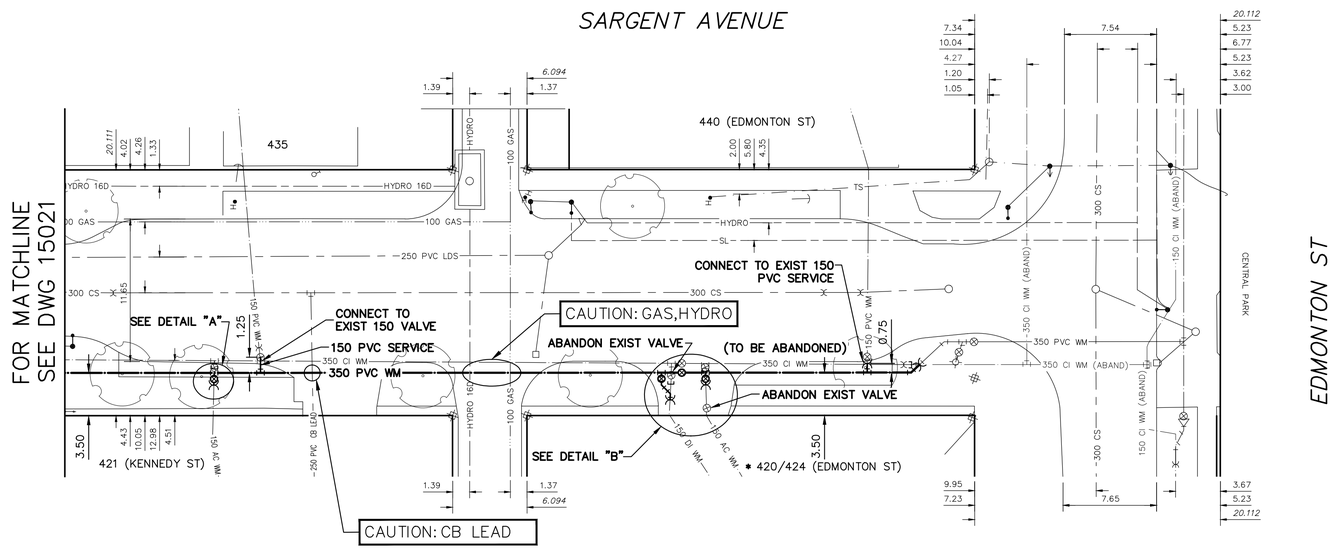

WATER SERVICE INFORMATION

ADDRESS	SIZE (mm) MATERIAL (STREET)	SIZE (mm) MATERIAL (PROP.)	SHORT & LONG MEASUREMENT	CORP. LOCATION	REMARKS
421 KENNEDY ST COMMERCIAL	150 AC	150 AC	6.99 WEL BLDG 17.103 EEL KENNEDY ST	OPP OF VALVE	RECONNECT SERVICE –
435 SARGENT AVE COMMERCIAL	150 AC	150 AC	15.21 WEL BLDG 20.948 EEL KENNEDY ST	OPP OF VALVE	RECONNECT SERVICE –
420/424 EDMONTON ST SPRINKLER	150 AC	150 AC	4.30 WWL BLDG 24.797 WWL EDMONTON ST	OPP OF VALVE	RECONNECT SERVICE SERVICED OFF SARGENT
* 420/424 EDMONTON ST COMMERCIAL	150 DI	150 DI	1.40 WWL BLD 22.000 WWL EDMONTON ST	OPP OF VALVE	RENEW SERVICEW/150 PVC WM SERVICED OFF SARGENT
440 EDMONTON ST COMMERCIAL	150 PVC	150 PVC	8.21 EWL BLDG 5.880 WWL EDMONTON ST	OPP OF VALVE	RECONNECT SERVICE SERVICED OFF KENNEDY

* SERVICES TO BE RENEWED TO ℄. ALL OTHERS TO BE RECONNECTED

FOR INDEX SEE D-15012

NOTE: ALL VALVES TO BE INSTALL COUNTERCLOCKWISE TO CLOSE

METRIC
WHOLE NUMBERS INDICATE MILLIMETRES
DECIMALIZED NUMBERS INDICATE METRES

0.0 5.0 10.0 15.0 20.0 25.0

WARNING

IF POWER EQUIPMENT OR EXPLOSIVES ARE TO BE USED FOR EXCAVATION ON THIS PROJECT THE CONTRACTOR MUST:

1) NOTIFY THE GAS COMPANY OF THE PROPOSED LOCATION OF EXCAVATION.

2) TAKE PRECAUTION TO AVOID DAMAGE TO GAS COMPANY INSTALLATIONS.

SEE PROVINCIAL REGULATION 210/72 FOR DETAILS

LOCATION APPROVED
UNDERGROUND STRUCTURES

SUPV. U/G STRUCTURES COMMITTEE — DATE

NOTE:

LOCATION OF UNDERGROUND STRUCTURES AS SHOWN ARE BASED ON THE BEST INFORMATION AVAILABLE BUT NO GUARANTEE IS GIVEN THAT ALL EXISTING UTILITIES ARE SHOWN OR THAT THE GIVEN LOCATIONS ARE EXACT. CONFIRMATION OF EXISTENCE AND EXACT LOCATION OF ALL SERVICES MUST BE OBTAINED FROM THE INDIVIDUAL UTILITIES BEFORE PROCEEDING WITH CONSTRUCTION.

B.M.
ELEV.

NO.	REVISIONS	DATE	BY

DESIGNED BY	MJK	CHECKED BY	SC
DRAWN BY	RS/AJ	APPROVED BY	KZ
SCALE: HORIZONTAL	1:250	RELEASED FOR CONSTRUCTION	K.ZUREK
VERTICAL	1:50		
DATE	2018 03 22	DATE	2018 03 22

PLOT DATE: 2018 03 22

ENGINEER'S SEAL

ORIGINAL SIGNED BY S.R.J. COURNOYER 18/03/22

CONSULTANT DRAWING NUMBER
–

BID OPPORTUNITY: 132-2018
CONTRACT NUMBER: 5

Winnipeg

THE CITY OF WINNIPEG

WATER AND WASTE DEPARTMENT
ENGINEERING DIVISION

2018 WATER MAIN RENEWALS
CONTRACT 5

SARGENT AVENUE

25 E OF KENNEDY STREET TO EDMONTON STREET

SHEET 11 OF 12

CITY DRAWING NUMBER
D-15021

FILE PATH: R:\DRAWINGS\WATER\RENEWAL\2018 RENEWALS\Water Main renewals\Contract 5\Contruction dwgs\
FILE NAME: KENNEDY.dwg