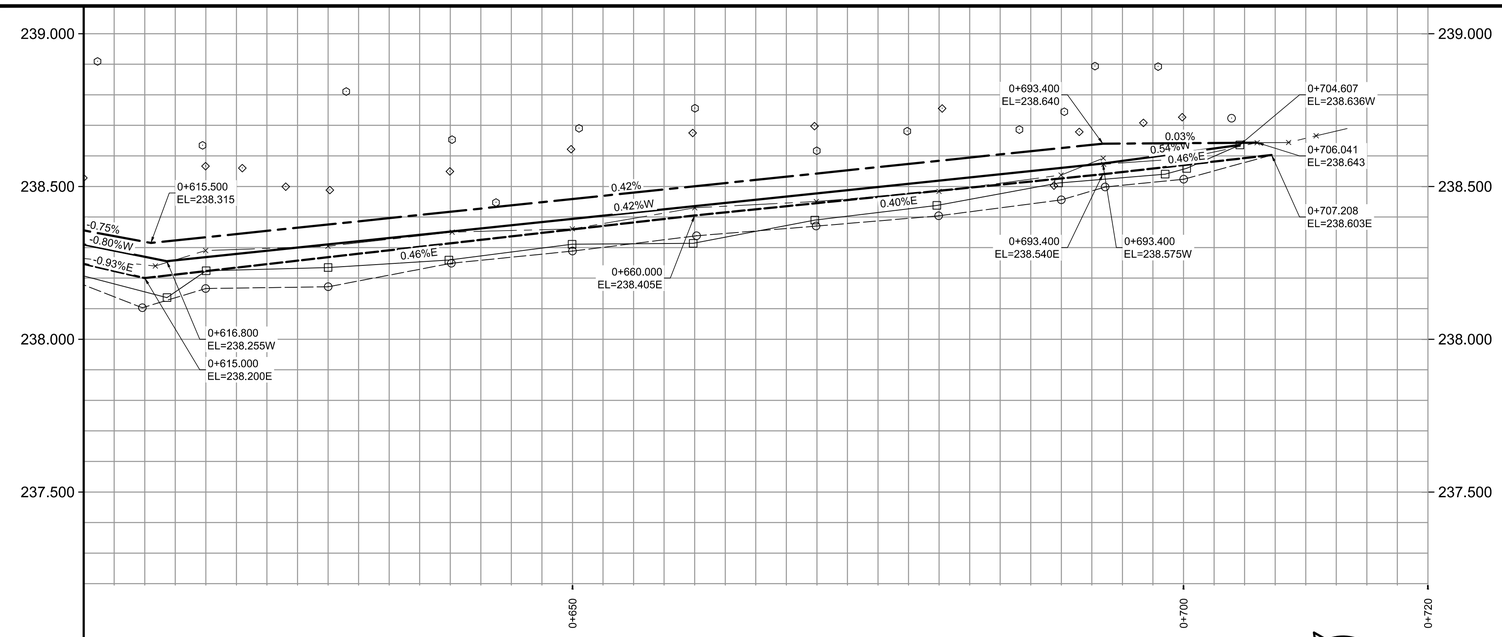

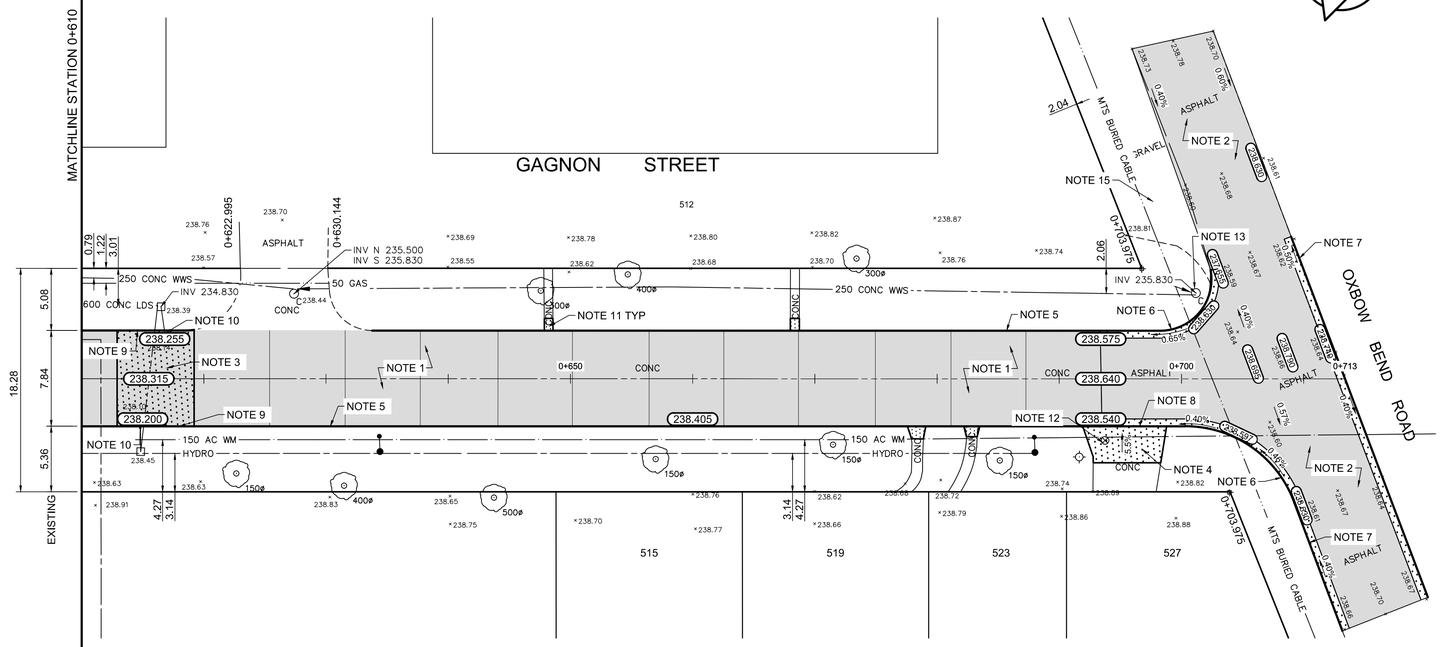

REFERENCE NOTES

A. PAVEMENT DIMENSIONS ARE TO BACK OF CURB
B. BASELINE IS CENTRE LINE RIGHT-OF-WAY
C. PROPERTY LINES OBTAINED FROM CITY OF WINNIPEG L.B.I.S., AND NO SCALE FACTOR WAS APPLIED
D. REFER TO AECOM FIELD BOOK NO. 4999

CONSTRUCTION NOTES

1. CONSTRUCT NEW ASPHALTIC PAVEMENT OVERLAY TYPE 1A (85mm AVG.)
2. CONSTRUCT NEW ASPHALTIC PAVEMENT OVERLAY TYPE 1A (100mm AVG.)
3. REMOVE EXISTING CONCRETE PAVEMENT AND CONSTRUCT NEW 150mm REINFORCED CONCRETE PAVEMENT c/w 85mm ASPHALTIC OVERLAY
4. REMOVE EXISTING CONCRETE PAVEMENT AND INSTALL NEW 150mm REINFORCED CONCRETE PAVEMENT
5. PLANE EXISTING MOUNTABLE CURB AND CONSTRUCT NEW BARRIER CURB (100mm REVEAL HT, DOWELLED)
6. REMOVE EXISTING BARRIER CURB AND GUTTER AND CONSTRUCT NEW CONCRETE MODIFIED CURB AND GUTTER (150mm HT. & 600mm WIDTH)
7. REMOVE EXISTING MOUNTABLE CURB AND GUTTER AND CONSTRUCT NEW CONCRETE BARRIER CURB AND GUTTER (150mm HT. & 600mm WIDTH)
8. CONSTRUCT NEW CONCRETE LIP CURB AND GUTTER (40mm HT. & 600mm WIDTH)
9. CONSTRUCT NEW BARRIER CURB (100mm REVEAL HT, SEPARATE)
10. REMOVE EXISTING MOUNTABLE CURB INLET FRAME AND INSTALL NEW CURB AND GUTTER INLET FRAME, BOX AND GRATED COVER (AP-011 & AP-012)
11. RENEW EXISTING 100mm CONCRETE SIDEWALK
12. ADJUST EXISTING WATER VALVE TO GRADE
13. ADJUST EXISTING MANHOLE / CATCHBASIN TO GRADE
14. INSTALL NEW CAST IRON RISER RING
15. REGRADE GRAVEL PARKING LOT

APEGM
Certificate of Authorization
AECOM Canada Ltd.
No. 4671 Date:_____

METRIC
WHOLE NUMBERS INDICATE MILLIMETRES
DECIMALIZED NUMBERS INDICATE METRES

EXISTING	LEGEND - PLAN	PROPOSED	EXISTING	LEGEND - PLAN	PROPOSED	EXISTING	LEGEND - PROFILE	PROPOSED
150 mm W.M.	WATERMAIN	150 mm W.M.		HYDRO			℄ PROFILE	
	HYDRANT			M.T.S.			WEST GUTTER	
	VALVE			CONCRETE			EAST GUTTER	
300mm L.D.S.	LAND DRAINAGE SEWER	300mm L.D.S.		ASPHALT			N/W PROPERTY LINE	
250mm W.W.S.	WASTEWATER SEWER	250mm W.W.S.		PROPERTY LINE			S/E PROPERTY LINE	
	MANHOLE			SURVEY BAR				
	CATCH BASIN		235.750	ELEVATION	235.750			
	CATCH PIT		500ø	TREE				
	JUNCTIONS			SIDEWALK RAMP				
	CULVERT			CONCRETE SIDEWALK				
	GAS			FENCE				

LOCATION APPROVED
UNDERGROUND STRUCTURES

SUPV. U/G STRUCTURES COMMITTEE — DATE

NOTE:
LOCATION OF UNDERGROUND STRUCTURES AS SHOWN ARE BASED ON THE BEST INFORMATION AVAILABLE. BUT NO GUARANTEE IS GIVEN THAT ALL EXISTING UTILITIES ARE SHOWN OR THAT THE GIVEN LOCATIONS ARE EXACT. CONFIRMATION OF EXISTENCE AND EXACT LOCATION OF ALL SERVICES MUST BE OBTAINED FROM THE INDIVIDUAL UTILITIES BEFORE PROCEEDING WITH CONSTRUCTION.

B.M. 41-005 S.E.Cor. St. Charles St. & Augier Ave., Tbl. in most Wty. Conc. foundation of school, No. 331 St. Charles St., 0.3 m S. & 0.1 m below brick of N.W. Cor. of most Wty. wall of school.
ELEV. 238.147

NO.	REVISIONS	DATE	BY
0	ISSUED FOR TENDER	04/12/2018	BC
A	ISSUED FOR REVIEW	04/04/2018	BC

AECOM

DESIGNED BY		CHECKED BY	BC/KWR
DRAWN BY	JC	APPROVED BY	
HOR. SCALE:	1:250	RELEASED FOR CONSTRUCTION BY:	
VERTICAL:	1:10		
DATE		DATE	

ENGINEER'S SEAL
PROVINCE OF MANITOBA
K.W. RAE
REGISTERED PROFESSIONAL ENGINEER
CONSULTANT DRAWING NO.
CT-06

Winnipeg
THE CITY OF WINNIPEG
PUBLIC WORKS DEPARTMENT
ENGINEERING DIVISION

2018 RESIDENTIAL STREET RENEWAL PROGRAM

GAGNON STREET - AUGIER AVENUE TO OXBOW BEND ROAD
CONCRETE PAVEMENT REHABILITATION
STATION 0+610 TO OXBOW BEND ROAD

CITY DRAWING NUMBER
SHEET 06 OF 18