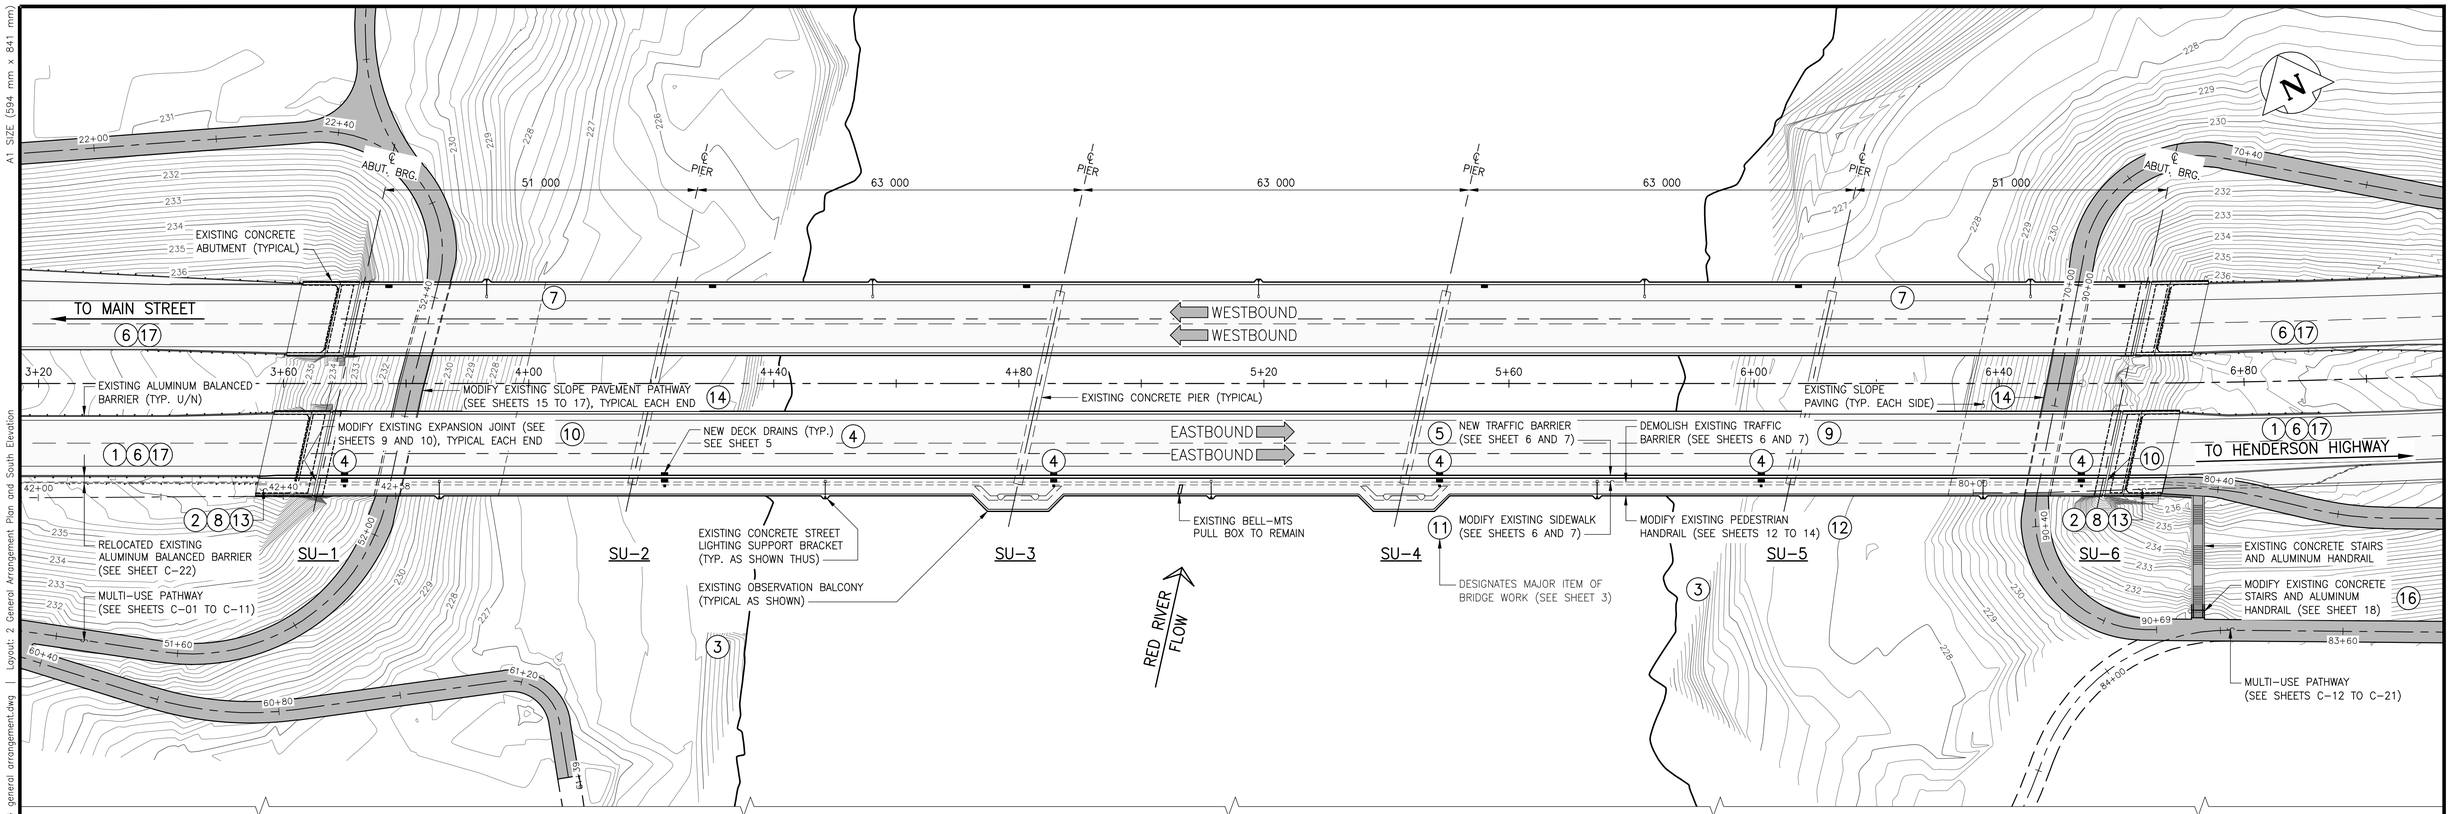

GENERAL ARRANGEMENT PLAN

SCALE: 1:500 — 0, 25, 50, 75 METRES

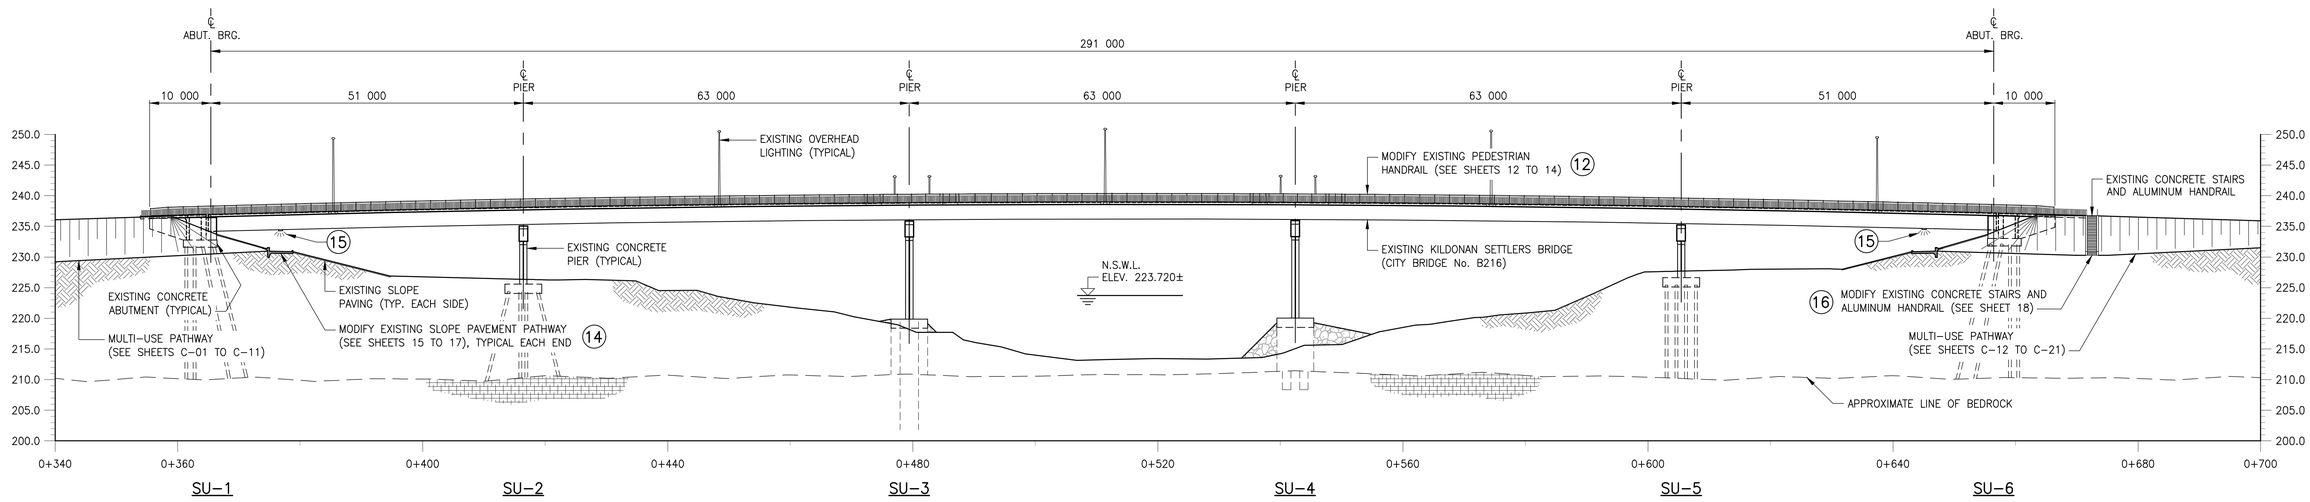

SOUTH ELEVATION

SCALE 1:500

NOTE

1. SEE SHEET 3 FOR "MAJOR ITEMS OF BRIDGE WORK".
2. ALL GEOMETRY AND DIMENSIONS TO ALL EXISTING ELEMENTS HAVE BEEN REPRODUCED FROM THE ORIGINAL 1990 RECORD DRAWINGS AND HAVE NOT BEEN VERIFIED BY WSP CANADA GROUP LIMITED.

METRIC
WHOLE NUMBERS INDICATE MILLIMETRES
DECIMALIZED NUMBERS INDICATE METRES

NOTE:
These design documents are prepared solely for the use by the party with whom the design professional has entered into a contract and there are no representations of any kind made by the design professional to any party with whom the design professional has not entered into a contract.

ENGINEERS GEOSCIENTISTS MANITOBA
Certificate of Authorization
WSP Canada Group Limited
No. 6657

LOCATIONS APPROVED UNDERGROUND STRUCTURES
SIGNED BY: SUPV U/G STRUCTURES DATE

LOCATION OF UNDERGROUND STRUCTURES AS SHOWN ARE BASED ON THE BEST INFORMATION AVAILABLE BUT NO GUARANTEE IS GIVEN THAT ALL EXISTING UTILITIES ARE SHOWN OR THAT THE GIVEN LOCATIONS ARE EXACT CONFIRMATION OF EXISTANCE AND EXACT LOCATION OF ALL SERVICES MUST BE OBTAINED FROM THE INDIVIDUAL UTILITIES BEFORE PROCEEDING

G.B.M. = -
ELEV. = -

No.	REVISIONS	DATE	BY
0	ISSUED FOR TENDER	18.02.23	JL

WSP Canada Group Limited
93 Lombard Avenue, Suite 111
Winnipeg MB R3B 3B1
T+ 1 204-943-3178
F+ 1 204-943-4948
www.wsp.com

DESIGNED BY	BB	CHECKED BY	WC
DRAWN BY	CP	APPROVED BY	JL
HOR. SCALE	1:500	RELEASED FOR CONSTRUCTION	
VERTICAL	1:500		
DATE	18.02.23	DATE	

ENGINEER'S SEAL
PROVINCE OF MANITOBA — R.B. BOWLES — Feb 23, 2018 — Member 34037 — REGISTERED PROFESSIONAL ENGINEER

CONSULTANT ACAD DWG. No.
17M-02091-00-S-02

Winnipeg

THE CITY OF WINNIPEG
PUBLIC WORKS DEPARTMENT
ENGINEERING DIVISION

CHIEF PEGUIS TRAIL - GREENWAY EXTENSION
KILDONAN SETTLERS BRIDGE MODIFICATIONS

GENERAL ARRANGEMENT PLAN AND SOUTH ELEVATION

CITY DRAWING NUMBER: B216-18-02
SHEET 2 OF 26
BID OPPORTUNITY NUMBER: 4-2018

A1 SIZE (594 mm x 841 mm)
Plotted: February 22, 2018 at 1:06:30 PM | Last saved by: petersonc
File: P:\2017\17m-02091-00 - professional consulting services for chief peguis greenway extension from main street to henderson highway\WSP DWG\structural\17M-02091-00 CPT Greenway DD 02-04 general arrangement.dwg | Layout: 2 General Arrangement Plan and South Elevation