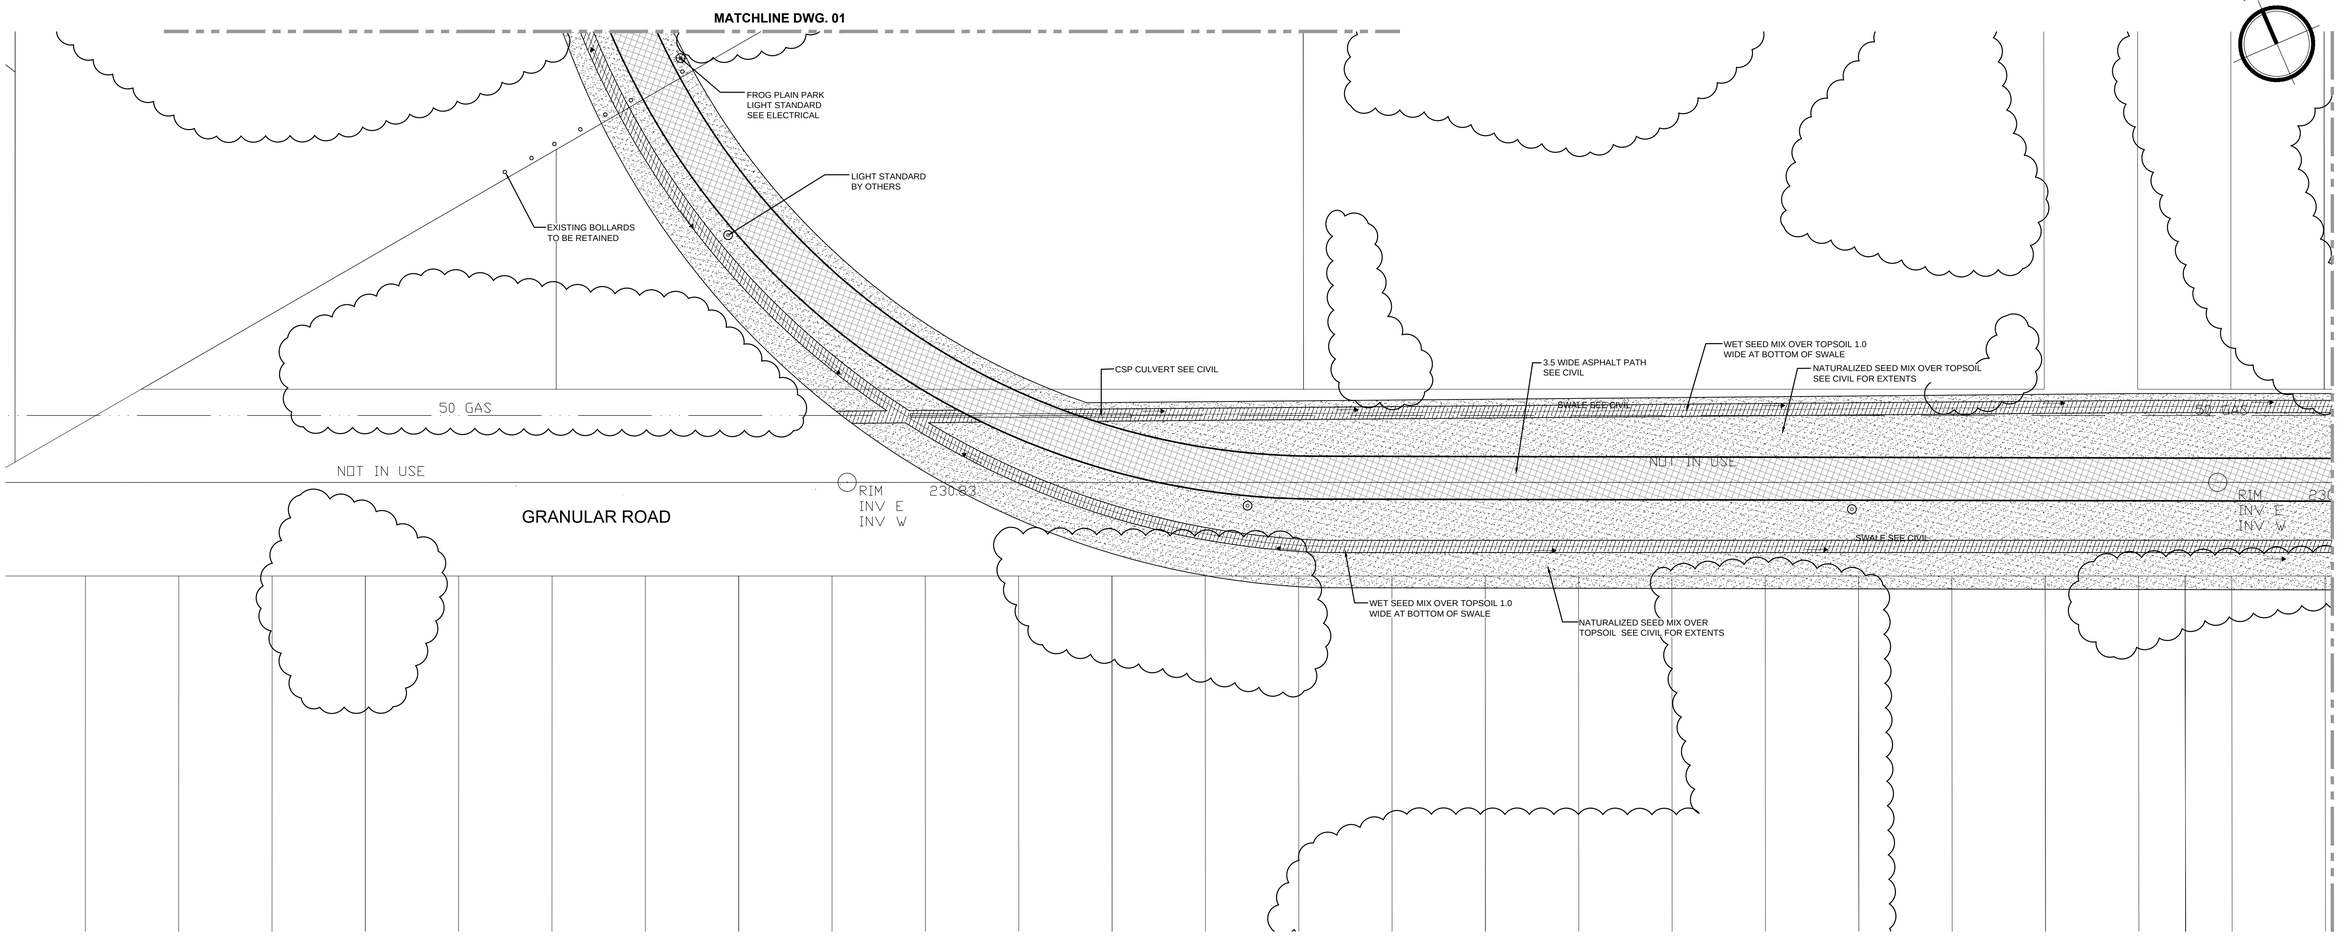

1
02

MATERIALS & PLANTING PLAN

SCALE 1 : 250

MATERIALS LEGEND:

- EXISTING STREET LIGHT
- LIGHT STANDARD BY OTHERS
- FROG PLAIN LIGHT STANDARD SEE ELECTRICAL
- PROTECT EXISTING TREES & SHRUBS
- EXISTING WOOD BOLLARDS
- ASPHALT PATH SEE CIVIL
- NATURALIZED SEED MIX OVER TOPSOIL
- WET SEED MIX OVER TOPSOIL

GENERAL NOTES

1. ALL UTILITIES ARE SHOWN AS INFORMATION ONLY. CONTRACTOR TO CONFIRM LOCATION OF ALL UTILITIES ON SITE PRIOR TO CONSTRUCTION.
2. CONTRACTOR SHALL PROVIDE QUALIFIED CREW TO LAY OUT LANDSCAPING ELEMENTS. THE CREW SHALL BE EQUIPPED WITH ALL THE NECESSARY EQUIPMENT TO PROVIDE HORIZONTAL AND VERTICAL LAYOUT IN ACCORDANCE WITH THE DRAWINGS AND SPECIFICATIONS.
3. CONTRACTOR TO STAKE OUT LOCATION OF ALL WORKS FOR REVIEW BY CONTRACT ADMINISTRATOR PRIOR TO ANY REMOVALS OR CONSTRUCTION.
4. DURING CONSTRUCTION CONTRACTOR TO PROTECT TO CITY OF WINNIPEG STANDARDS ALL EXISTING BUILDINGS & FEATURES, ABOVE & BELOW GROUND UTILITIES, PAVING, CURBS, SIDEWALKS, FENCING, BOLLARDS, HYDRANTS, CATCH BASINS, WATER VALVES AND PLANTING MATERIAL,TO REMAIN. AREAS DAMAGED DURING CONSTRUCTION TO BE REPAIRED IN ACCORDANCE WITH CITY OF WINNIPEG STANDARD CONSTRUCTION SPECIFICATIONS AT NO COST TO THE CITY.
5. RESTORE DAMAGED AND DISTURBED SURFACES WITHIN AND ADJACENT TO SITE PER CW1130.
6. ALL WORK TO BE DONE IN ACCORDANCE WITH CITY OF WINNIPEG STANDARD CONSTRUCTION SPECIFICATIONS UNLESS OTHERWISE INDICATED.

PROTECTION AND PRUNING OF EXISTING TREES:

1. CONTRACTOR TO MARK OUT WORKING LIMITS FOR APPROVAL INCLUDING VERTICAL WORKING ROOM.
2. NO TREES MAY BE REMOVED OR PRUNED WITHOUT APPROVAL FROM THE CONTRACT ADMINISTRATOR.
3. ERECT 1.22m HT. SNOW FENCE FENCE TREE PROTECTION BARRIER BETWEEN TREE STANDS AND INDIVIDUAL TREES ADJACENT TO NEW CONSTRUCTION. FIELD VERIFY LOCATION OF FENCE WITH CONTRACT ADMINISTRATOR PRIOR TO COMMENCEMENT OF CONSTRUCTION ACTIVITIES.
4. STRAP ALL INDIVIDUAL TREES TO CW1140.
5. ROOT CUTTING, WITH APPROVAL.
6. PRUNING BY PROFESSIONAL ARBORIST, AS SPECIFIED.

KEY PLAN : NTS

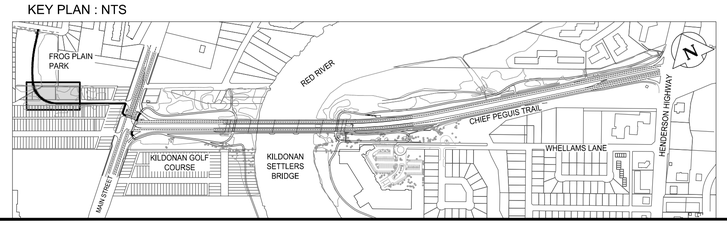

LOCATIONS APPROVED UNDERGROUND STRUCTURES

SIGNED BY: _____ _____

SUPV U/G STRUCTURES DATE

LOCATION OF UNDERGROUND STRUCTURES AS SHOWN ARE BASED ON THE BEST INFORMATION AVAILABLE BUT NO GUARANTEE IS GIVEN THAT ALL EXISTING UTILITIES ARE SHOWN OR THAT THE GIVEN LOCATIONS ARE EXACT CONFIRMATION OF EXISTANCE AND EXACT LOCATION OF ALL SERVICES MUST BE OBTAINED FROM THE INDIVIDUAL UTILITIES BEFORE PROCEEDING

NO.	REVISIONS	DATE	BY
7			
6			
5			
4			
3			
2	ISSUED FOR TENDER	21-FEB-18	JH
1	ISSUED FOR REVEW	09-FEB-18	JH
0	ISSUED FOR 90% REVEW	09-JAN-17	JH

HTFC PLANNING & DESIGN
500-115 Bannatyne Avenue East Winnipeg, MB R3B 0R3
PHONE 204 944 9867 WEB htfc.mb.ca

DESIGNED BY	JH	CHECKED BY	GM
DRAWN BY	JH	APPROVED BY	GM
HOR. SCALE		RELEASED FOR CONSTRUCTION	
VERTICAL			
DATE	21 FEB 2018	DATE	

ENGINEER'S SEAL

Jason Manning
Member No. 81
Feb 21, 2018

CONSULTANT ACAD DWG. NO.
L1.2

Winnipeg

THE CITY OF WINNIPEG
PUBLIC WORKS DEPARTMENT
ENGINEERING DIVISION

CHIEF PEGUIS TRAIL - GREENWAY EXTENSION

FROG PLAIN WAY TO HENDERSON HIGHWAY

MATERIALS & PLANTING PLAN

CITY DRAWING NUMBER

SHEET 02 OF 13

BID NO.
04-2018

Feb 26, 2018 – 10:09am
\\prf\HTFC_FILE_SERVER\2017\17-094 Chief Peguis Trail Greenway Extension\ACAD\17-094 Layout.dwg –tab:L1.2