NOTES:

1. All lumber to be ACQ green pressure treated.
2. All boards fastened to posts w/ #15 (5/16") exterior coated structural screw. min. 50mm (2") penetration into post (Typ).
3. All posts to be 140mm x 140mm (6" x 6" S4S) PT lumber installed min. 1800mm below grade in 300mm dia. hole backfilled 19mm (3/4") crushed limestone down installed in compacted lifts. Set posts vertical and plumb.
4. **Refer to Grading Plan for Top of Fence Heights.**
5. All ends and cuts to be treated with preservative (exposed to be clear-coat).
6. All hardware to be ACQ approved.
7. Fence layout to be approved by Contract Administrator.
8. Top Rail Fastened to Post and Fence Boards with 7mm (3") #15 (5/16") Exterior Coated Structural Screw
9. Routered Letters to be Machine Routered, Concave to Not Trap Water
10. Paint for Lettering to be Black in Colour, suitable for ACQ Treated Lumber.

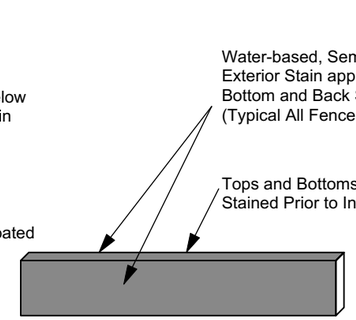

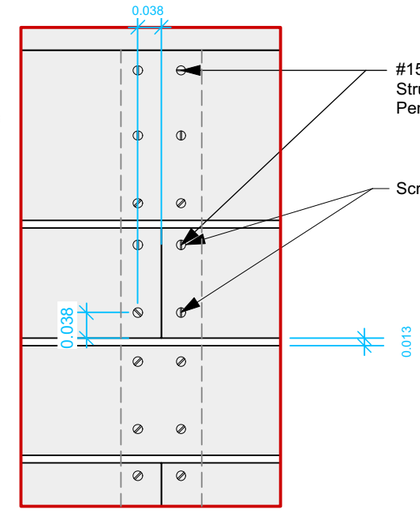

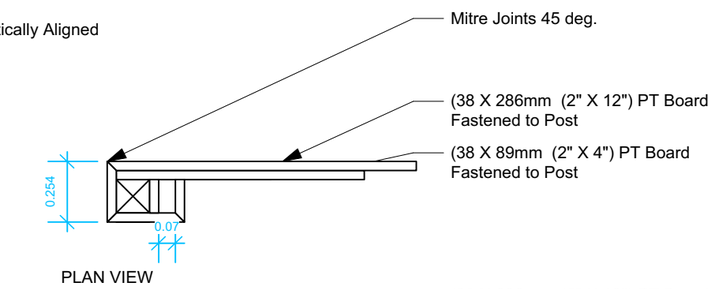

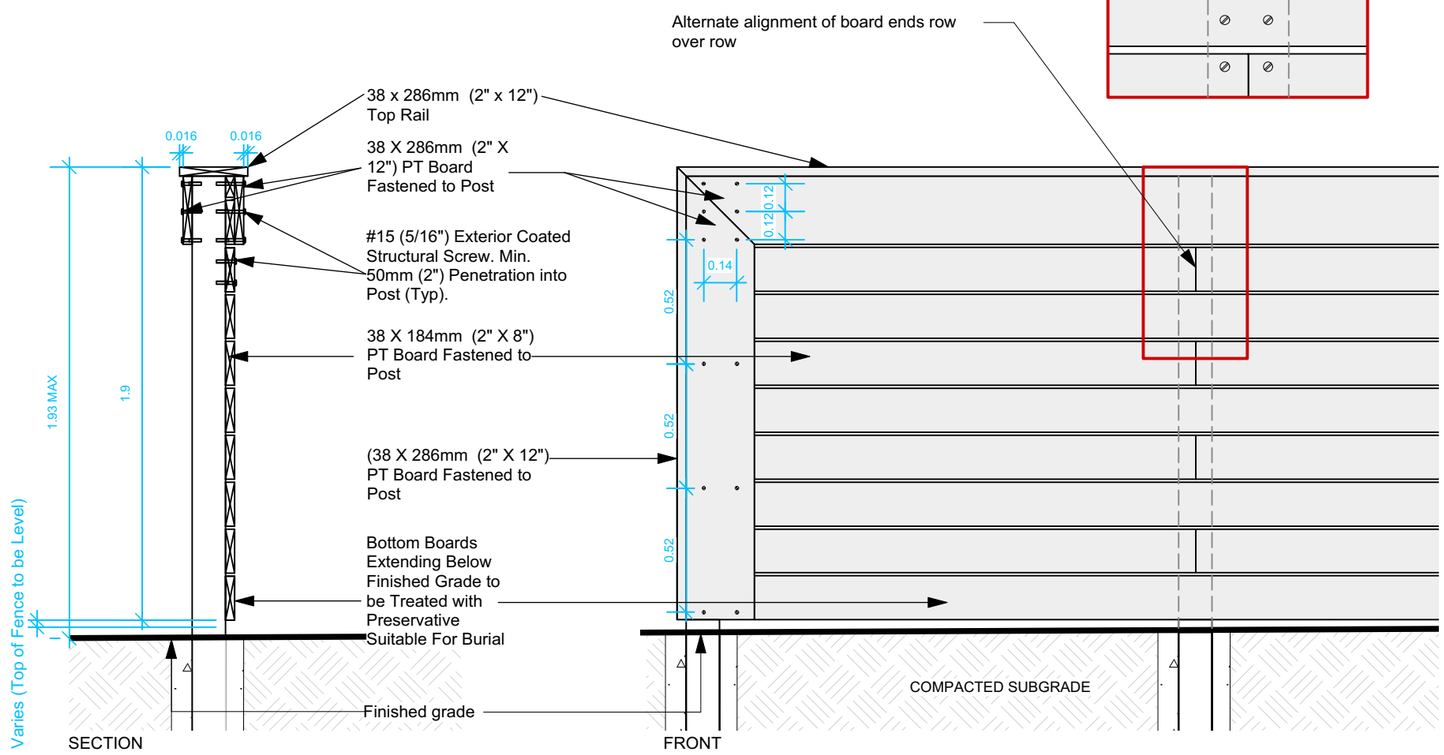

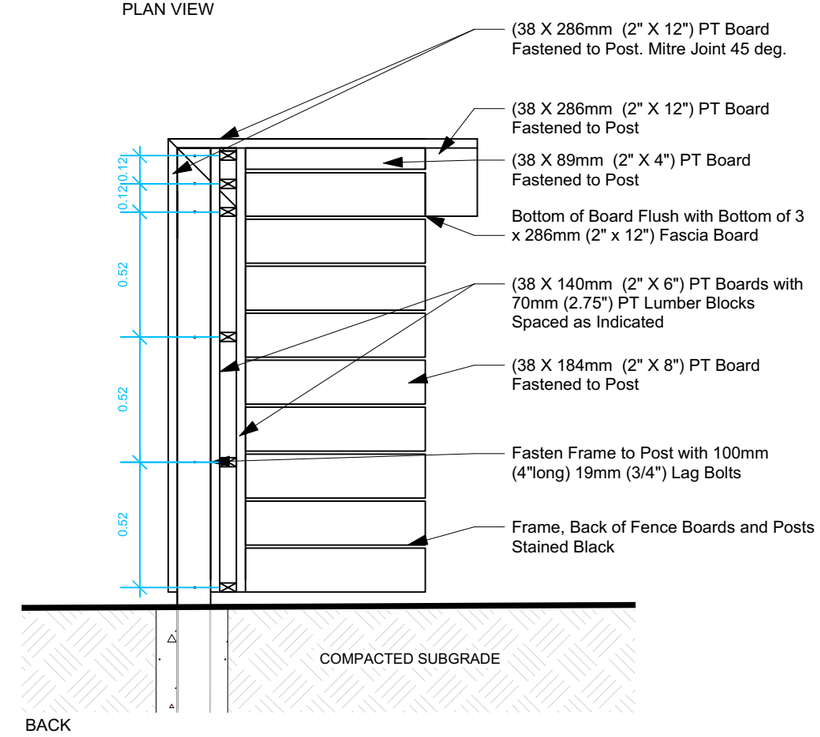

1 / K.47-F — 1.85M FENCE DETAILS
1:25

CONTRACTOR TO CONFIRM ALL DIMENSIONS AND REPORT ANY DISCREPANCIES TO CONTRACT ADMINISTRATOR PRIOR TO CONSTRUCTION. LOCATION OF UNDERGROUND STRUCTURES AS SHOWN ARE BASED ON THE BEST INFORMATION AVAILABLE BUT NO GUARANTEE IS GIVEN THAT ALL EXISTING UTILITIES ARE SHOWN OR THAT THE GIVEN LOCATIONS ARE EXACT. CONFIRMATION OF EXISTENCE AND EXACT LOCATION OF ALL SERVICES MUST BE OBTAINED FROM THE INDIVIDUAL UTILITIES BEFORE PROCEEDING WITH CONSTRUCTION.

Winnipeg

THE CITY OF WINNIPEG
Planning, Property and Development Department
Planning and Land Use Division
Unit 15 - 30 Fort Street, Winnipeg, MB, (R3C 4X5)

DESIGNED BY	IL	CHECKED BY	
DRAWN BY	IM	APPROVED BY	
HORIZ. SCALE / VERT. SCALE	VARIES		
DATE	APRIL 2018		

MANAGER, PARK AND OPEN SPACES — DATE

MANAGER, PLANNING AND LAND USE DIVISION — DATE

DRAWING TITLE
KAPYONG PARK MEMORIAL PLAZA

FENCE DETAILS 1

SITE ADDRESS

DRAWING NO.
K.47-F

BID OPPORTUNITY NO.
410-2018