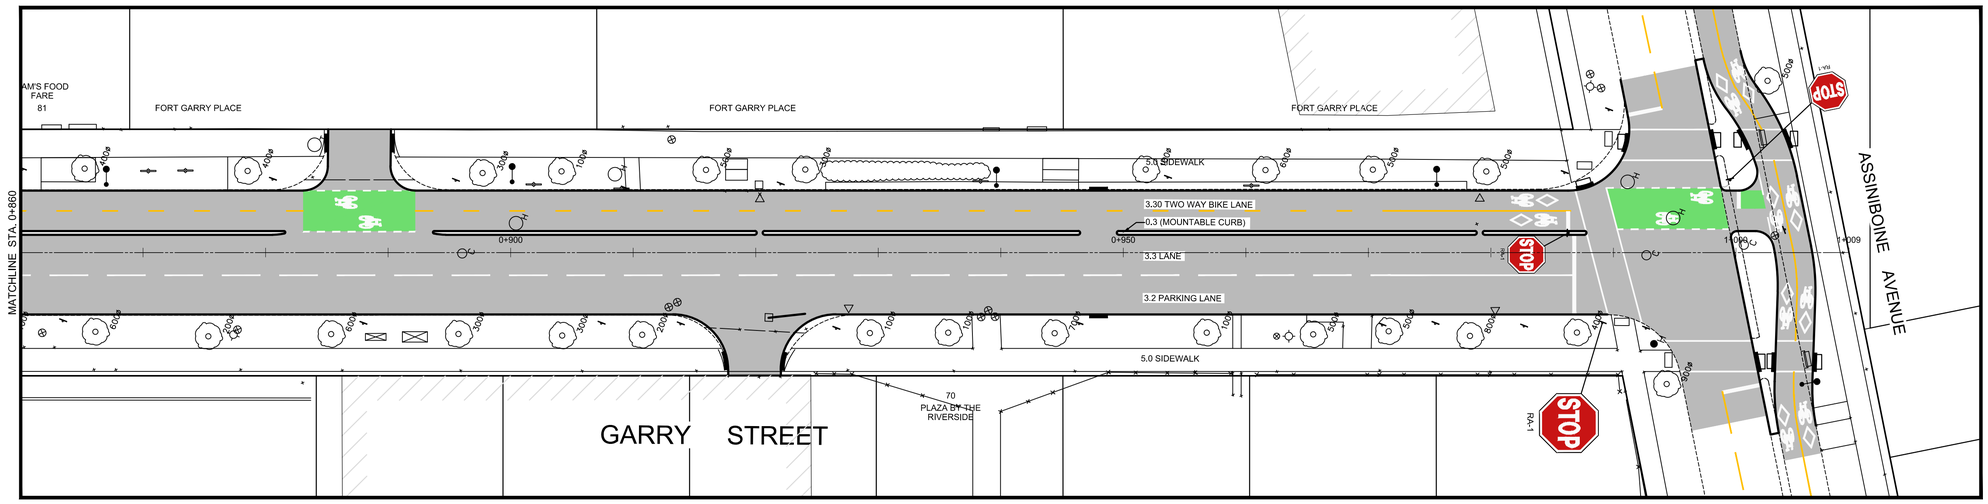

PLAN

Scale 1:250

NOTE:

1. ALL GREEN PAVEMENT MARKINGS TO BE INSTALLED BY CONTRACTOR (INCLUDED IN CONTRACT). ALL OTHER PAVEMENT MARKINGS BY CITY OF WINNIPEG.
2. GREY SHADING FOR ILLUSTRATION OF PAINTED LINES ONLY. NOT MEANT TO DEPICT LIMITS OF PAVING / RECONSTRUCTION.

APEGM
Certificate of Authorization
AECOM Canada Ltd.
No. 4671 Date:_____

METRIC
WHOLE NUMBERS INDICATE MILLIMETRES
DECIMALIZED NUMBERS INDICATE METRES

B.M.
ELEV.

NO.	REVISIONS	DATE	BY
0	ISSUED FOR TENDER	2018/02/26	KWR
B	RE-ISSUED FOR REVIEW	2018/01/29	KWR
A	ISSUED FOR REVIEW	2017/11/27	KWR

AECOM

DESIGNED BY	KWR	CHECKED BY	KWR
DRAWN BY	PAAP	APPROVED BY	KWR
HOR. SCALE:	1:250	RELEASED FOR CONSTRUCTION BY:	
VERTICAL:			
DATE	2017/11/27	DATE	

ENGINEER'S SEAL
PROVINCE OF MANITOBA
K.W. RAE
REGISTERED PROFESSIONAL ENGINEER

CONSULTANT DRAWING NO.
CT-35

Winnipeg
THE CITY OF WINNIPEG
PUBLIC WORKS DEPARTMENT
ENGINEERING DIVISION

DOWNTOWN BIKE LANE SYSTEM
AND STREET IMPROVEMENT

CITY DRAWING NUMBER
P-3495-35

SHEET 35 OF 45

PAVEMENT MARKING PLAN
GARRY STREET
STATION 0+860 TO ASSINIBOINE AVENUE