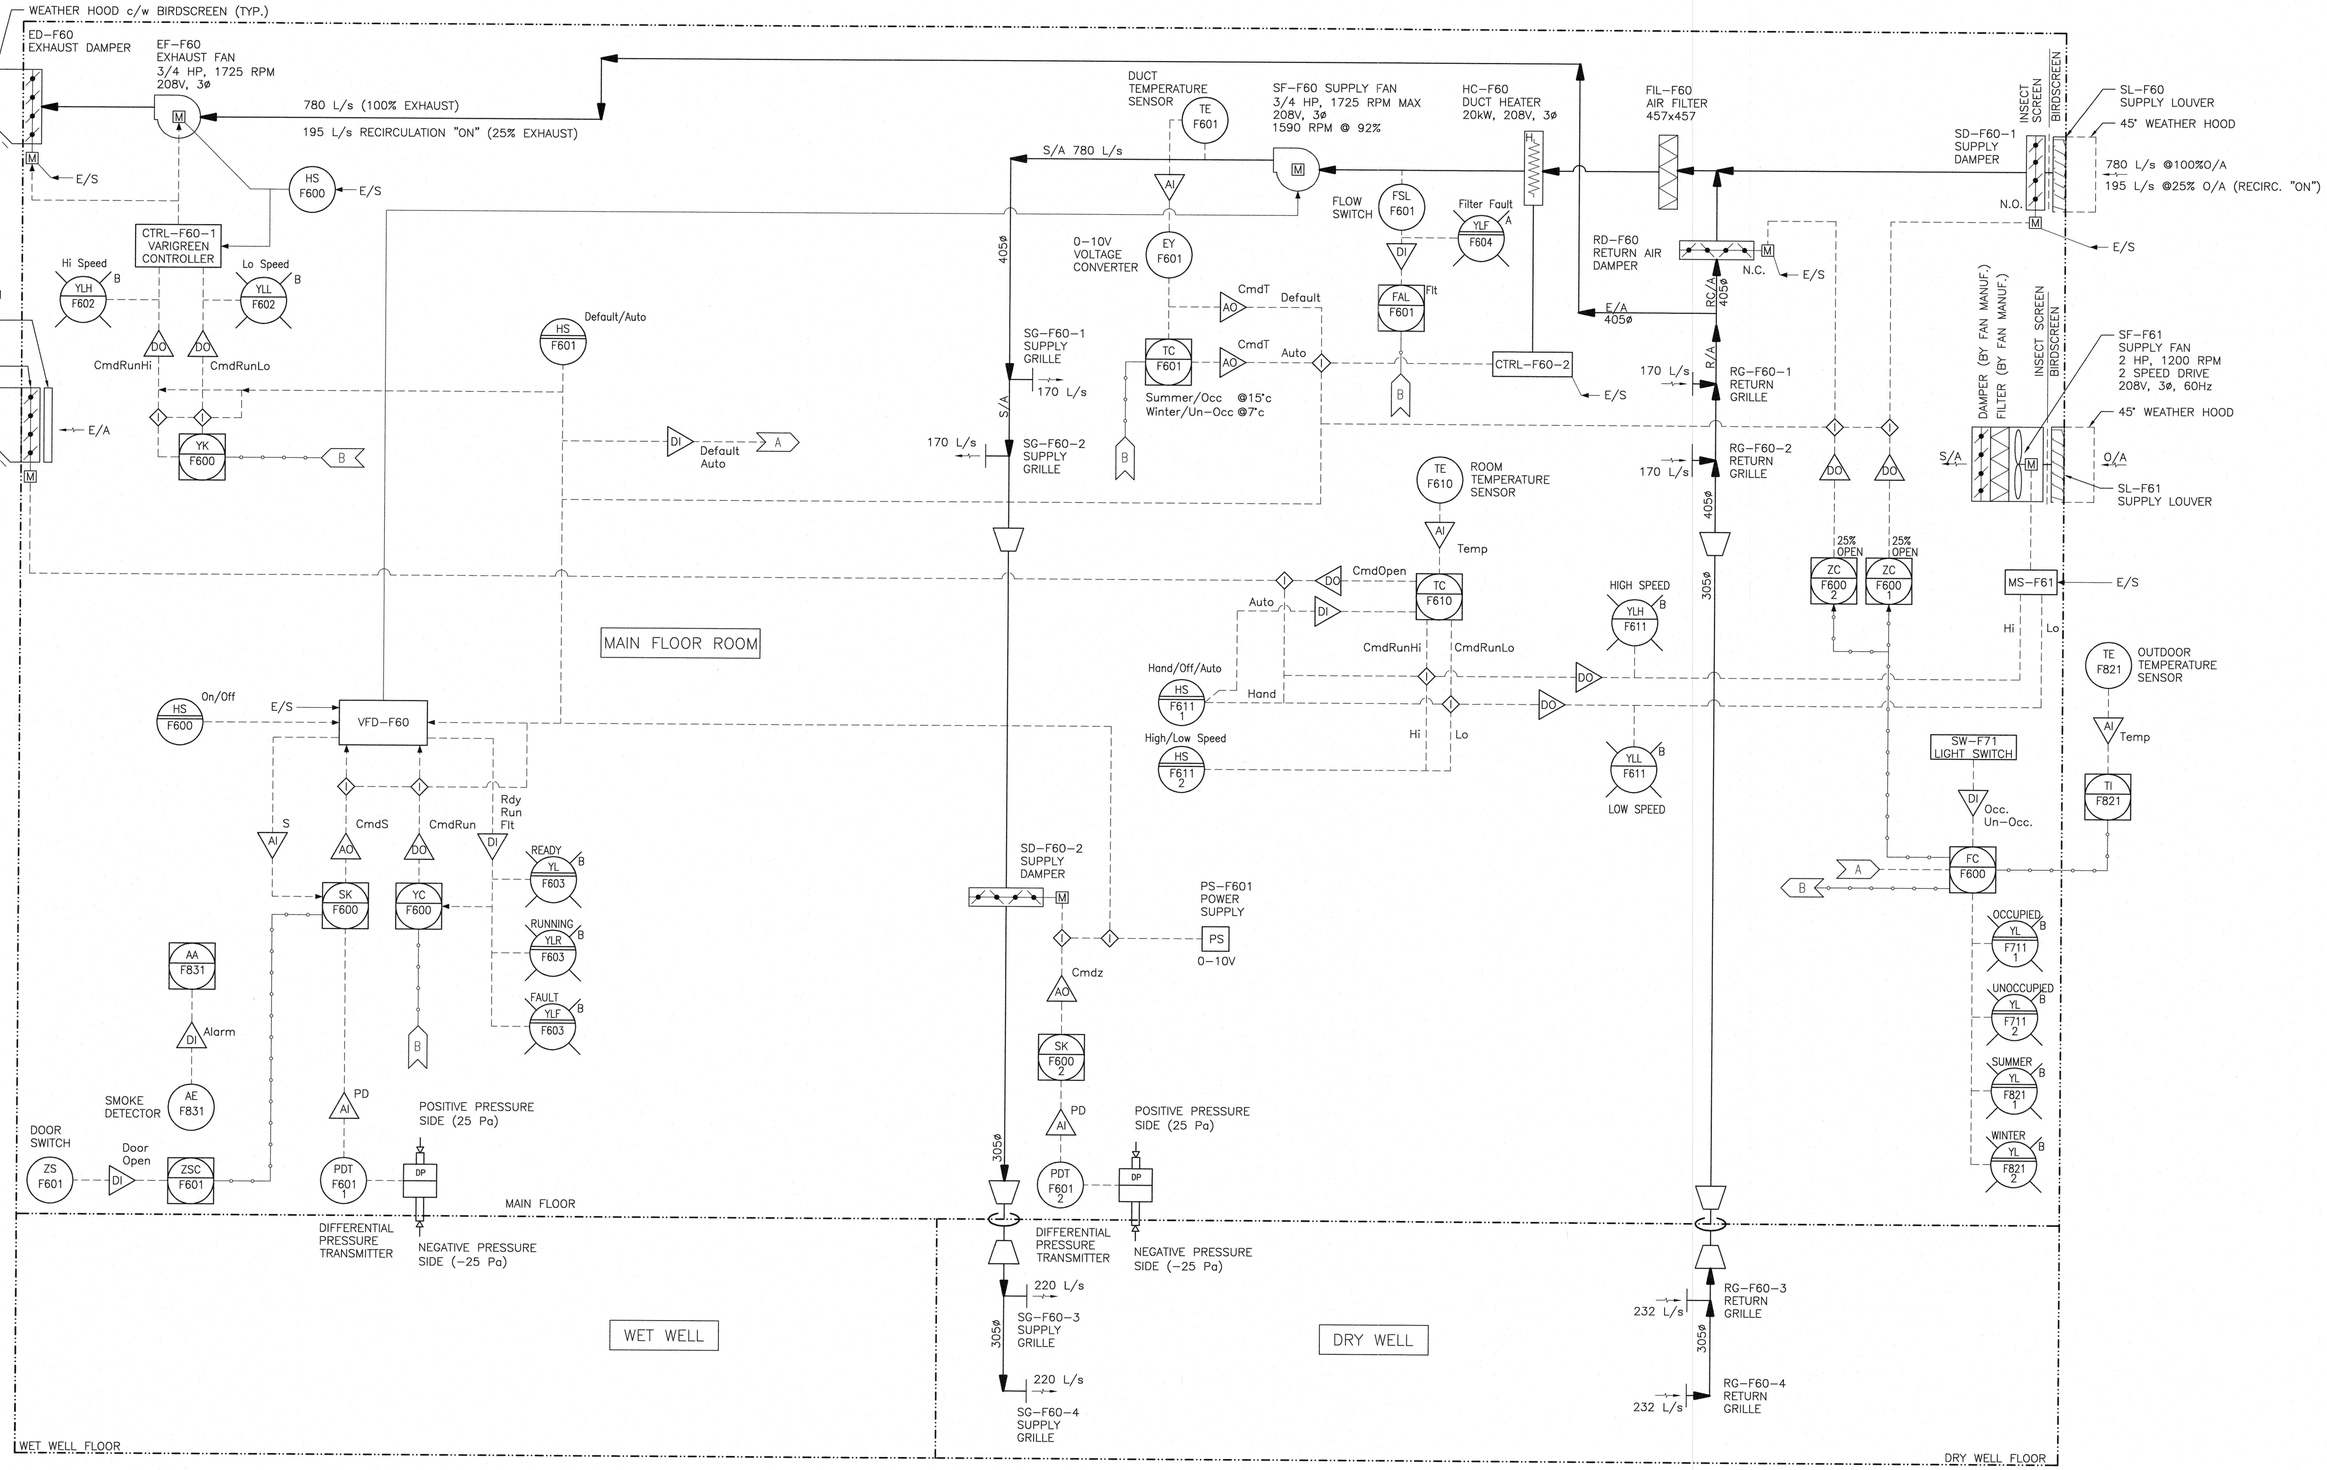

ENGINEERS GEOSCIENTISTS MANITOBA
Certificate of Authorization
Tetra Tech Canada Inc.
No. 6499

THE INFORMATION CONTAINED ON THIS DRAWING HAS BEEN PREPARED SOLELY FOR THE OWNER FOR USE ON THIS PROJECT AND IS COPYRIGHTED. ANY UNAUTHORIZED USE OF THIS INFORMATION IS A BREACH OF COPYRIGHT AND WILL BE PURSUED AS SUCH. USE OF THE INFORMATION ON THIS DRAWING IN WHOLE OR IN PART OTHER THAN FOR THE INTENDED PURPOSE IS AT THE SOLE RISK OF THE USER.

LOCATION APPROVED
UNDERGROUND STRUCTURES
SUPR. U/G STRUCTURES COMMITTEE — DATE

NOTE:
LOCATION OF UNDERGROUND STRUCTURES AS SHOWN ARE BASED ON THE BEST INFORMATION AVAILABLE BUT NO GUARANTEE IS GIVEN THAT ALL EXISTING UTILITIES ARE SHOWN OR THAT THE GIVEN LOCATIONS ARE EXACT. CONFIRMATION OF EXISTENCE AND EXACT LOCATION OF ALL SERVICES MUST BE OBTAINED FROM THE INDIVIDUAL UTILITIES BEFORE PROCEEDING WITH CONSTRUCTION.

B.M. ELEV.

NO.	REVISIONS	DATE	BY
00	ISSUED FOR TENDER	18.08.02	TL

TETRA TECH

DESIGNED BY	TL	CHECKED BY	HSL
DRAWN BY	CPG	APPROVED BY	
HOR. SCALE:	N.T.S.	RELEASED FOR CONSTRUCTION	
VERTICAL:			
DATE		DATE	

PROVINCE OF MANITOBA — Sept. 08, 02 — H.S. LEUNG — Member — 3[illegible] — REGISTERED PROFESSIONAL ENGINEER

CONSULTANT DRAWING NO.
1800120700-DWG-P0003

Winnipeg
THE CITY OF WINNIPEG
WATER AND WASTE DEPARTMENT

BALTIMORE FLOOD PUMPING STATION UPGRADES
PROCESS MECHANICAL
P&ID - HVAC

CITY DRAWING NUMBER
SHEET 23 OF 23
P0003