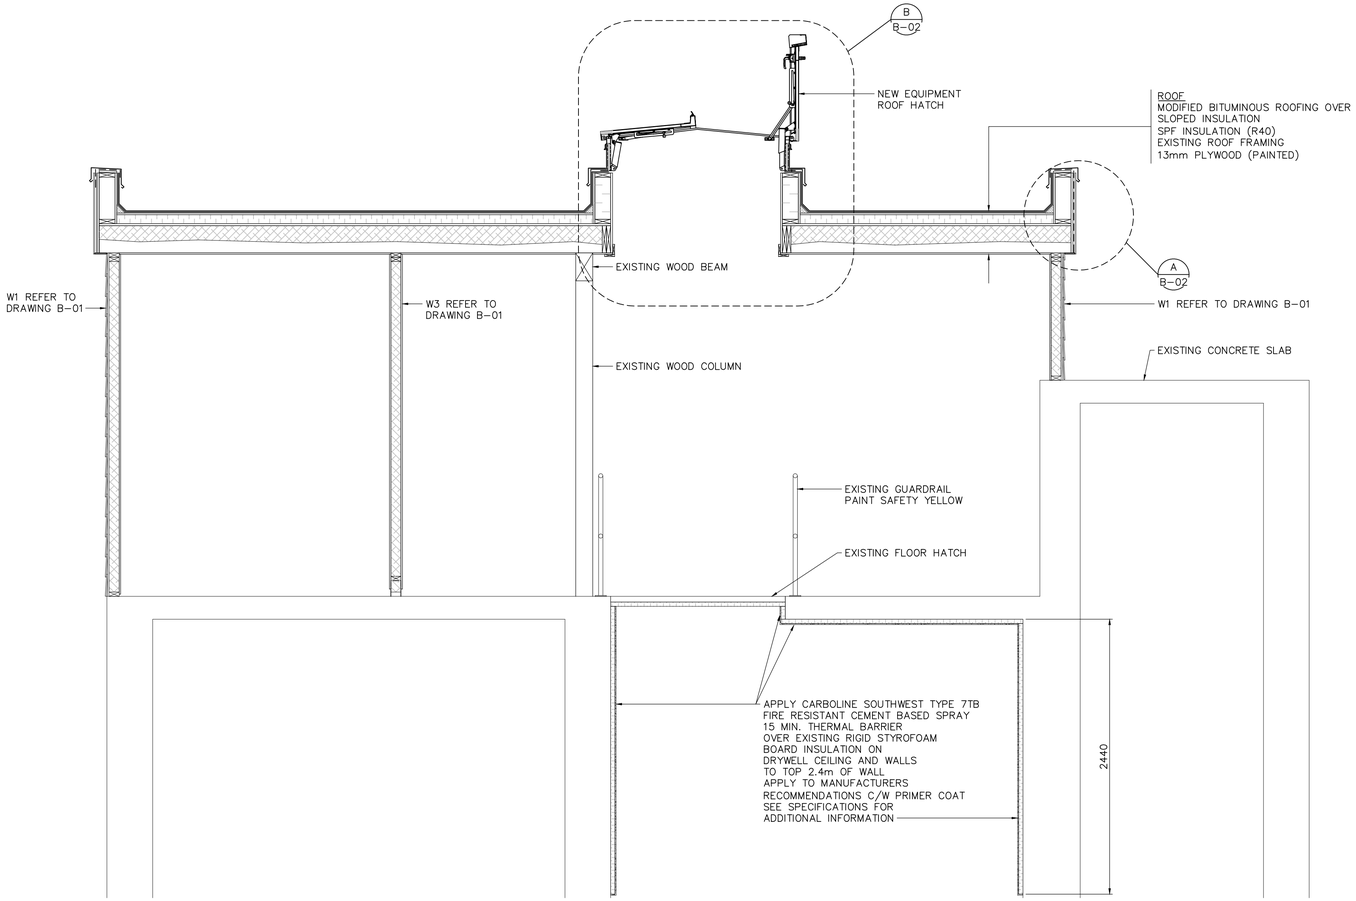

1 B-01 B-02 SECTION
SCALE: 1:25

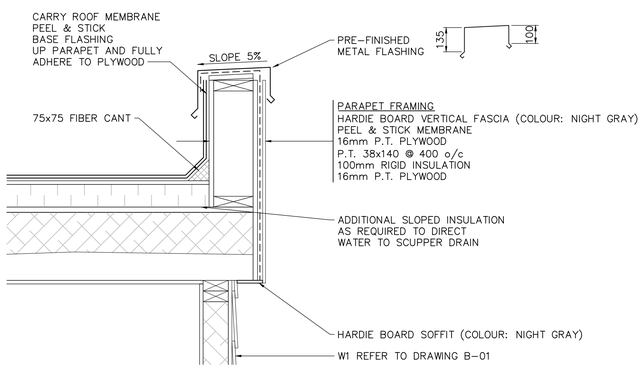

A B-02 DETAIL
SCALE: 1:10

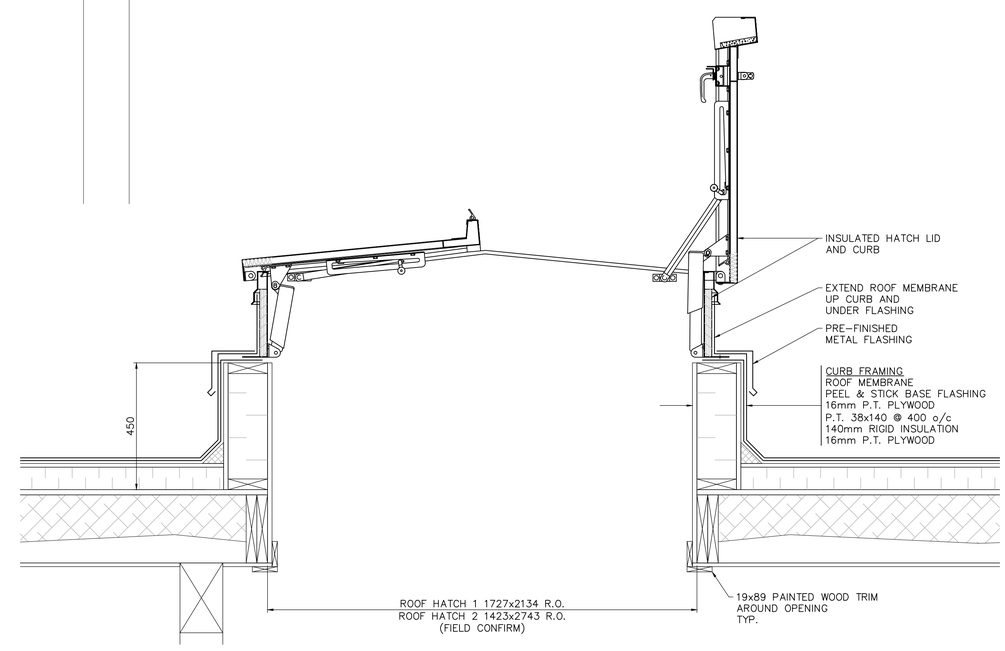

B B-02 DETAIL
SCALE: 1:10

METRIC
WHOLE NUMBERS INDICATE MILLIMETRES
DECIMALIZED NUMBERS INDICATE METRES

ENGINEERS GEOSCIENTISTS MANITOBA
Certificate of Authorization
Neegan Burnside Ltd.
No. 3051

WARNING

IF POWER EQUIPMENT OR EXPLOSIVES ARE TO BE USED FOR EXCAVATION ON THIS PROJECT THE CONTRACTOR MUST:

1) NOTIFY THE GAS COMPANY OF THE PROPOSED LOCATION OF EXCAVATION.

2) TAKE PRECAUTION TO AVOID DAMAGE TO GAS COMPANY INSTALLATIONS.

SEE PROVINCIAL REGULATION 210/72 FOR DETAILS

LOCATION APPROVED
UNDERGROUND STRUCTURES

SUPV. U/G STRUCTURES COMMITTEE — DATE

NOTE:

LOCATION OF UNDERGROUND STRUCTURES AS SHOWN ARE BASED ON THE BEST INFORMATION AVAILABLE BUT NO GUARANTEE IS GIVEN THAT ALL EXISTING UTILITIES ARE SHOWN OR THAT THE GIVEN LOCATIONS ARE EXACT. CONFIRMATION OF EXISTENCE AND EXACT LOCATION OF ALL SERVICES MUST BE OBTAINED FROM THE INDIVIDUAL UTILITIES BEFORE PROCEEDING WITH CONSTRUCTION.

B.M.
ELEV.

CONSTRUCTION COMPLETION DATE: YYYY MM DD

NO.	REVISIONS	DATE	BY
3	ISSUED FOR TENDER	2019 05 31	CT
2	ISSUED FOR 99% REVIEW	2019 05 09	CT
1	ISSUED FOR 66% REVIEW	2019 04 17	CT

NEEGAN BURNSIDE

Neegan Burnside Limited
307 Commerce Drive
Winnipeg, Manitoba, R3P 1B3
telephone (204) 949-7110
fax (204) 949-7111
web www.neeganburnside.com

DESIGNED BY	MS	CHECKED BY	GP
DRAWN BY	CT	APPROVED BY	
SCALE: HORIZONTAL / VERTICAL	AS NOTED	RELEASED FOR CONSTRUCTION	
DATE	2019 05 30	DATE	

PLOT DATE: 2019 05 30

ENGINEER'S SEAL

CONSULTANT DRAWING NUMBER
B-02

TENDER No. : 269-2019
CONTRACT NUMBER: X

Winnipeg

THE CITY OF WINNIPEG
WATER AND WASTE DEPARTMENT
ENGINEERING DIVISION

MISSION FPS UPGRADES

BUILDING
SECTIONS AND DETAILS

SHEET OF

CITY DRAWING NUMBER
1-0163F-B0002-001

FILE PATH: X:\Land Desktop\300043882 City of Winnipeg Mission Flood Pumping Station\Dwg\Contr\
FILE NAME: 043882 B-02.dwg