


## OUTDOOR HOCKEY RINK LAYOUT PLAN

SCALE: 1/8" = 1'-0"

## HOCKEY RINK BASE CONSTRUCTION

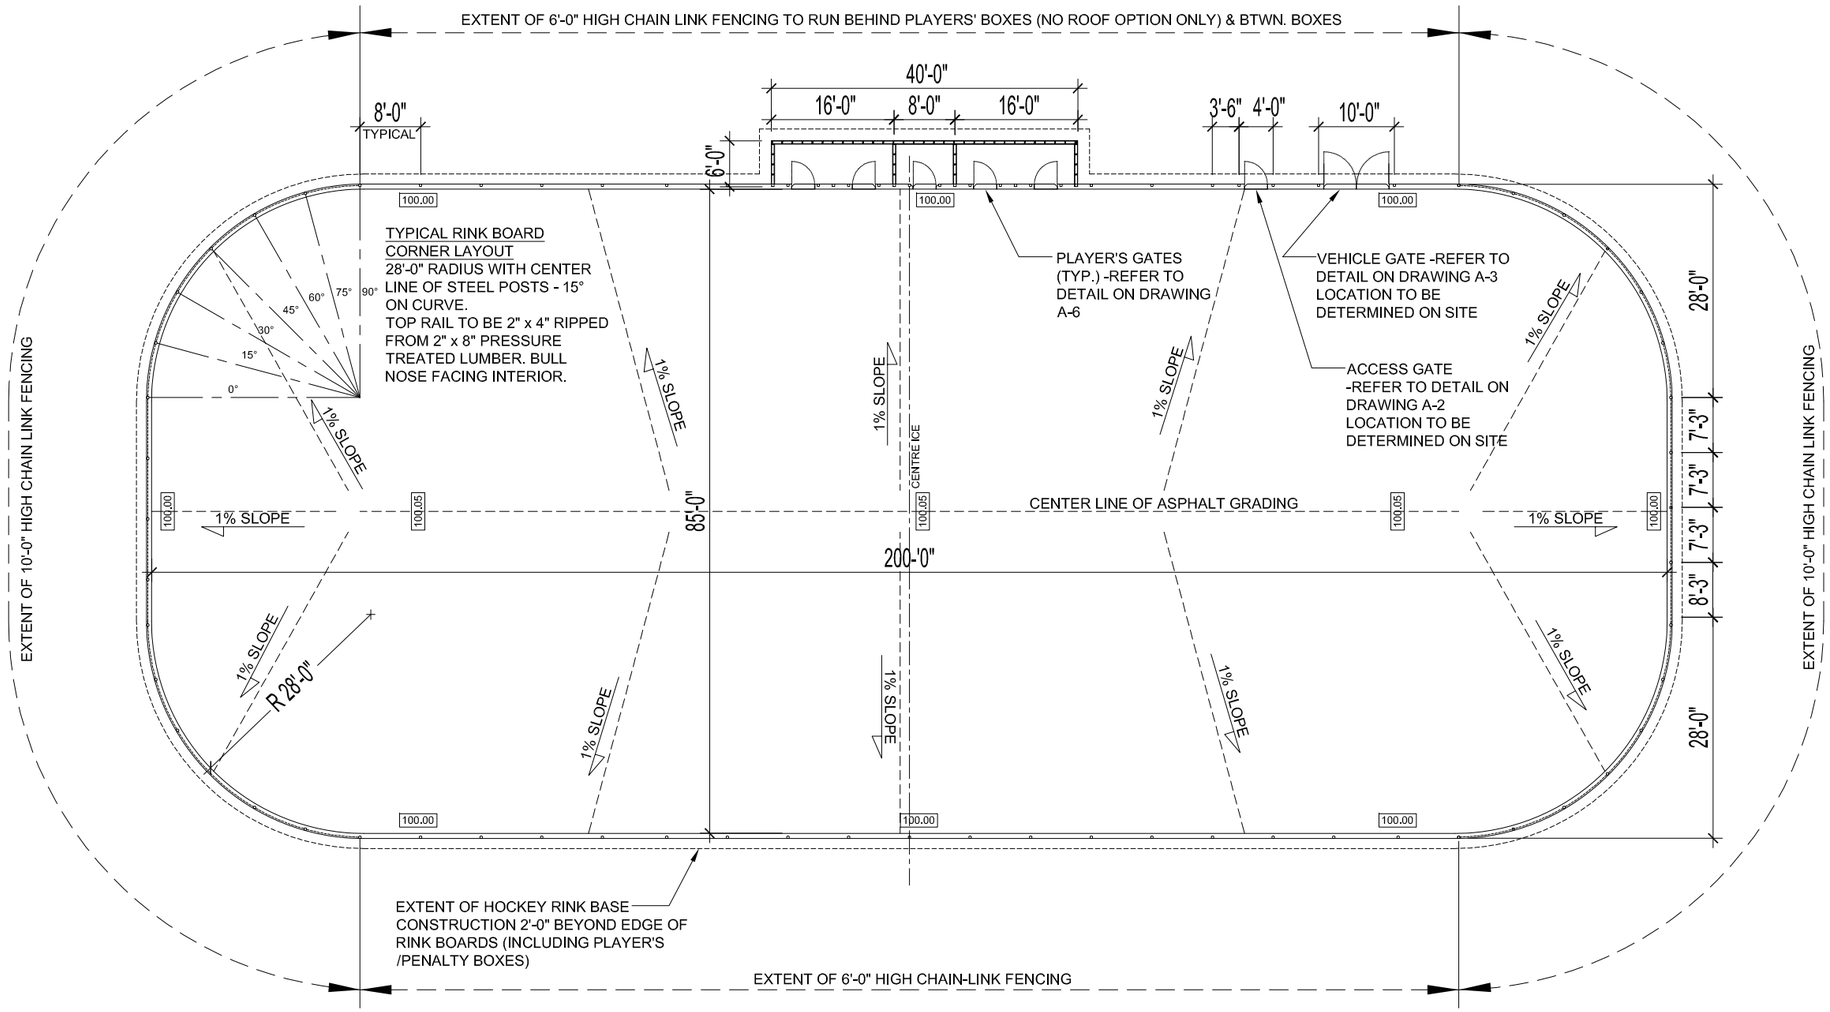


1 / A1 SECTION THRU BASE

SCALE: N.T.S.

## DRAWING LIST

| | |
|---|---|
| A1 | OUTDOOR HOCKEY RINK LAYOUT PLAN & RINK BASE CONSTRUCTION |
| A2 | HOCKEY RINK ELEVATION, ACCESS GATE ELEVATION & GATE DETAILS W/ FENCING |
| A3 | VEHICLE ACCESS GATE ELEVATION |
| A4 | RINK BOARD ELEVATIONS W/ FENCING; SECTIONS & DETAILS |
| A5 | PLAYERS /PENALTY BOXES WITH FENCING -PLAN & ELEVATION |
| A6 | PLAYERS /PENALTY BOXES WITH FENCING SECTION, ELEVATION & DETAILS |
| A7 | PLAYERS /PENALTY BOXES WITH ROOF -PLAN & ELEVATION |
| A8 | PLAYERS /PENALTY BOXES WITH ROOF -SECTION & DETAILS |
| A9 | SPECIFICATIONS |
| A10 | LUMINAIRE POLE BASE DETAIL CABLE -TRENCH DETAIL & SPECIFICATIONS -FRICTION PILE |

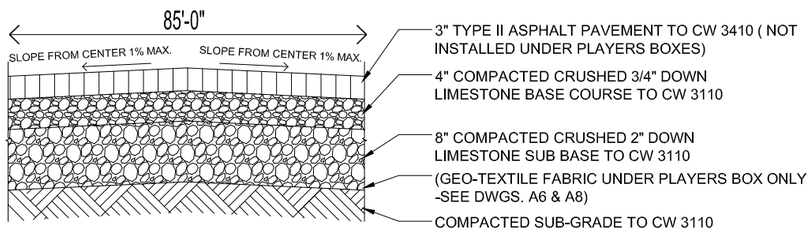Winnipeg

THE CITY OF WINNIPEG
PLANNING, PROPERTY AND DEVELOPMENT DEPARTMENT
MUNICIPAL ACCOMMODATIONS DIVISION
3-65 GARRY STREET, R3C 4K4

SHEET TITLE: OUTDOOR HOCKEY RINK LAYOUT PLAN & RINK BASE CONSTRUCTION

PROJECT: CC-064
PARK CITY WEST COMMUNITY CENTRE OUTDOOR RINK REPLACEMENT
115 SANFORD FLEMING ROAD
BID OPP#402-2019

| DRAWN BY: | DESIGNED BY: | CHECKED BY: | APPROVED BY: | DATE: | SCALE: | SHEET No: |
|---|---|---|---|---|---|---|
| JAW | | | | 2019.05.01 | AS SHOWN | A1 |
| | | | | eFILE: 2017087V0.dwg | PROJECT No: 2019-047 | |

DRAWING SHEET SIZE: ANSI "B" (11"x17") PLOT 1:1

V:\A-CAD\ARCHIVE\SPECS\HOCKEY RINK