GENERAL NOTES:

1. LOCATIONS OF INSTRUMENTS ARE APPROXIMATE.

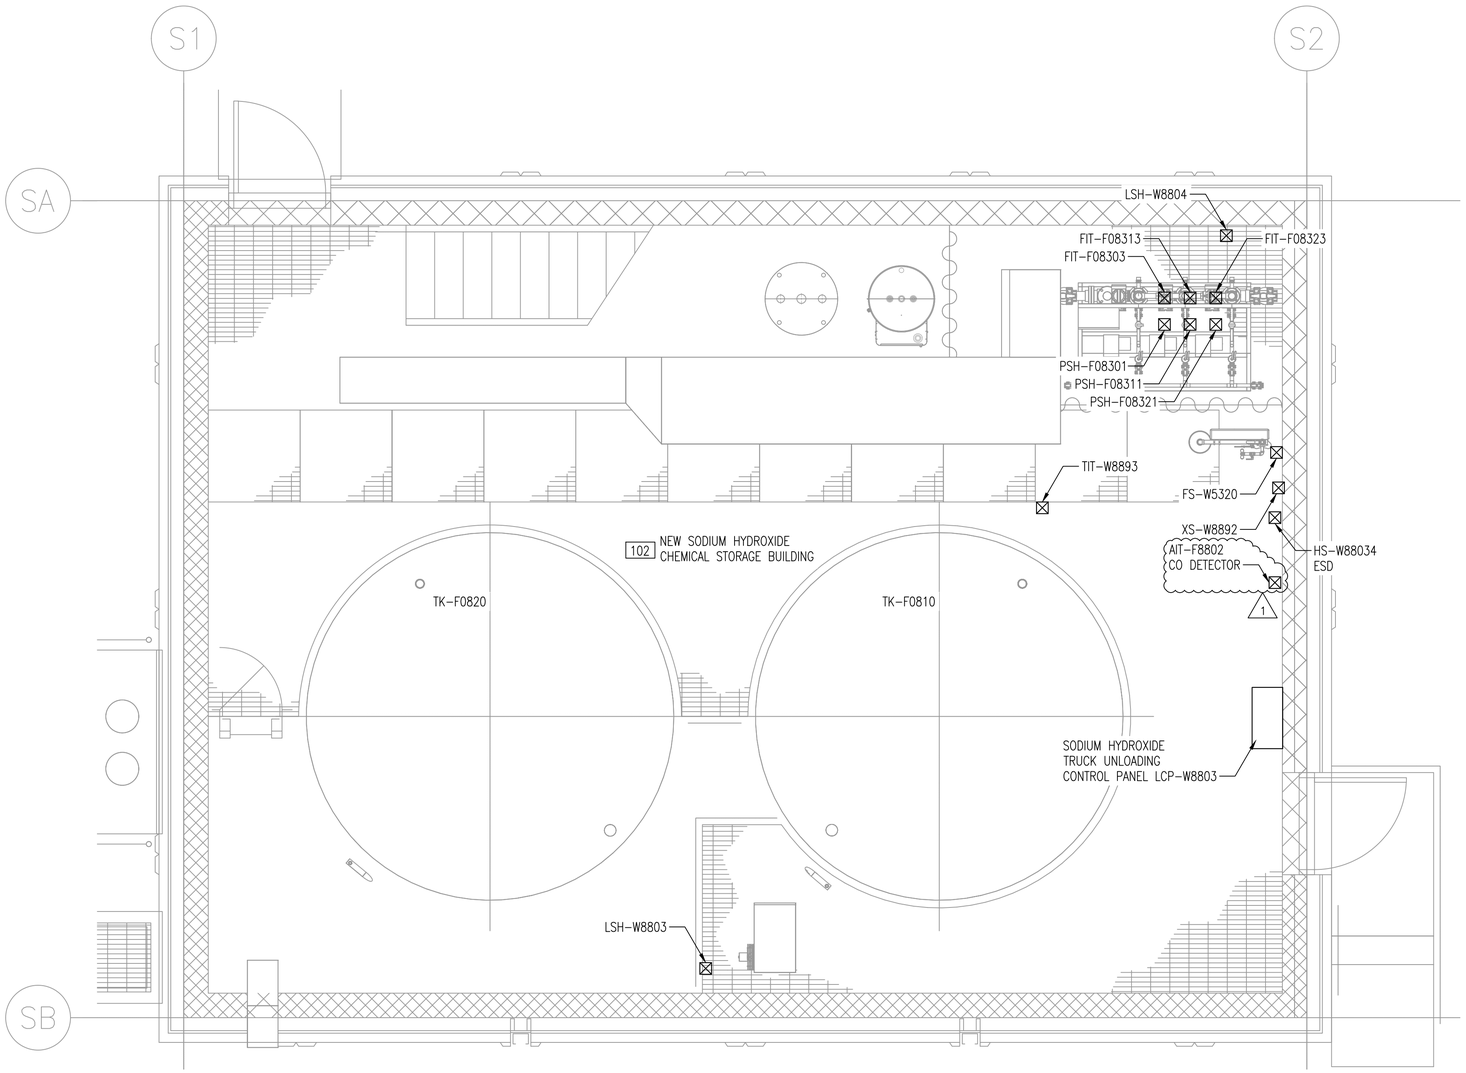

A – PLAN – MAIN FLOOR

600 0 600 1200 1800 2400

SCALE: 1:30mm

NO.	DRAWING NUMBER	REFERENCE DRAWING TITLE

REFERENCE DRAWINGS

ENGINEERS GEOSCIENTISTS MANITOBA
Certificate of Authorization
KGS Group
No. 245

B.M.
ELEV.

CONSTRUCTION COMPLETION DATE: YYYY MM DD

NO.	REVISIONS	DATE	BY
1	RE-ISSUED FOR CONSTRUCTION	2022 07 05	JAB
0	ISSUED FOR CONSTRUCTION	2022 05 18	JAB

KGS GROUP

DESIGNED BY	DG	CHECKED BY	JAB
DRAWN BY	RG	APPROVED BY	JAB
SCALE:	AS SHOWN	RELEASED FOR CONSTRUCTION	
DATE	2022 03 10	DATE	

PLOT DATE: 2022 07 12

ENGINEER'S SEAL

PROVINCE OF MANITOBA
BOUCHARD
Member
20560
2022-07-14
REGISTERED PROFESSIONAL ENGINEER

CONSULTANT DRAWING NUMBER
21-0107-015_A2.211

Winnipeg

THE CITY OF WINNIPEG
WATER AND WASTE DEPARTMENT
ENGINEERING DIVISION

NORTH END SEWAGE TREATMENT PLANT (NEWPCC)
INTERIM PHOSPHOROUS REMOVAL
ELECTRICAL

BUILDING 102
MAIN FLOOR INSTRUMENT LOCATION PLAN

CITY DRAWING NUMBER 1-0101-AGAD-F205-001

SHEET 1 OF 1

BID OPPORTUNITY: 197-2022
CONTRACT NUMBER:

FILE PATH: \\192.168.0.226\r-data\Projects\2021\21-0107-015\Dwg\Elec\ADDENDUM\
FILE NAME: 1-0101-AGAD-F205-001.dwg