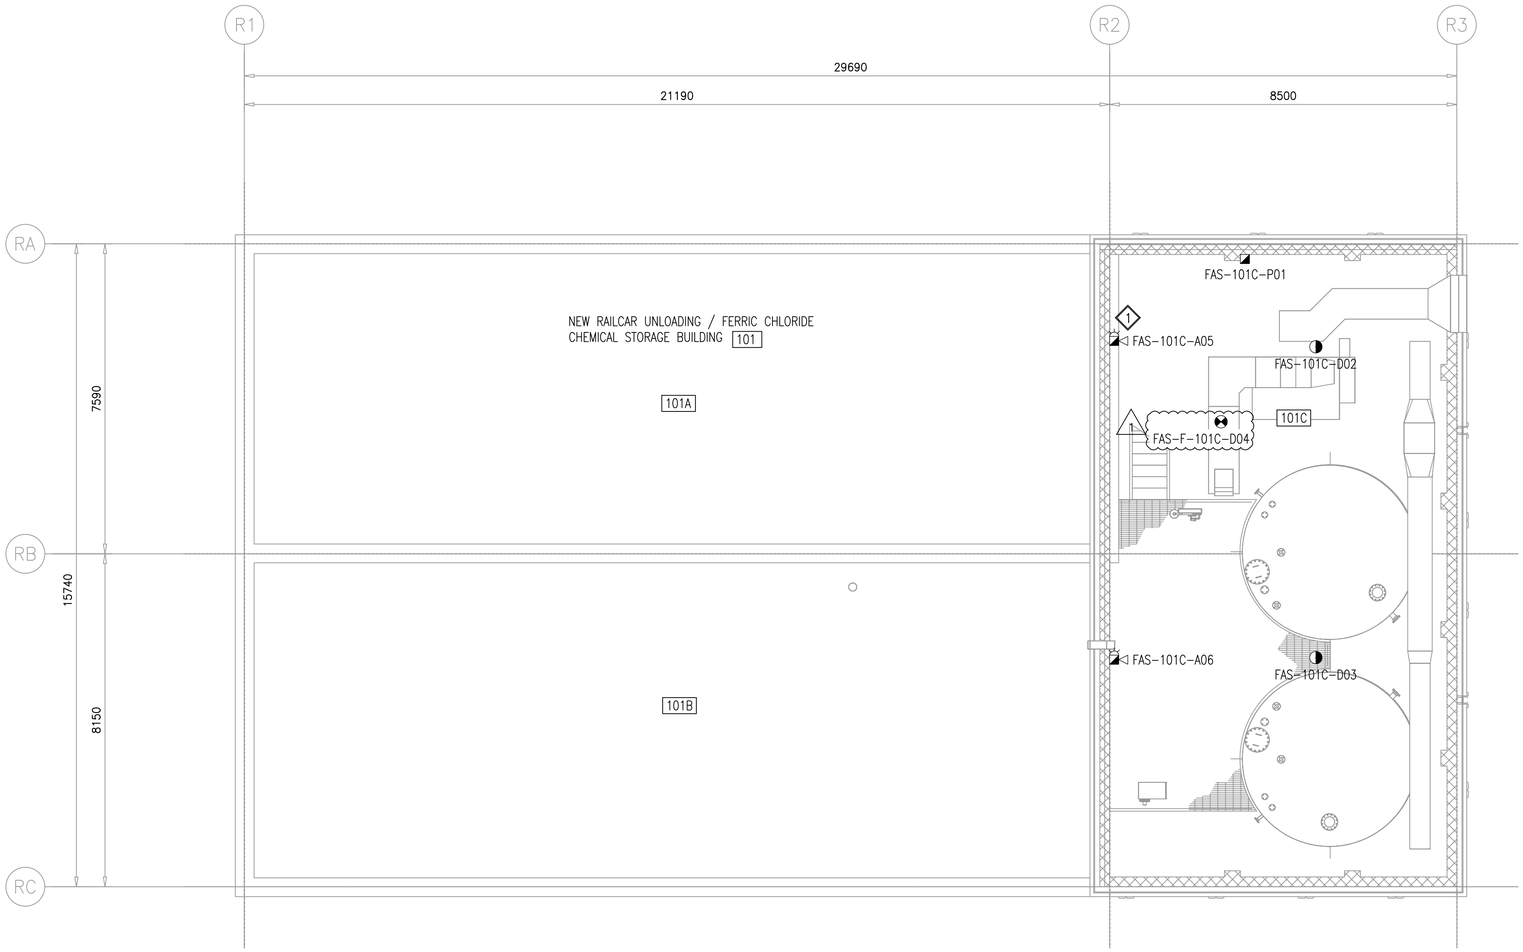

A
–

PLAN – PLATFORM 2

2000 0 2000 4000 6000

SCALE: 1:75mm

GENERAL NOTES:

–

BUILDING/ROOM LEGEND:

101 – RAILCAR UNLOADING / FERRIC CHLORIDE CHEMICAL STORAGE BUILDING (NEW)

101A – RAILCAR SHELTER 1 (EXISTING)

101B – RAILCAR SHELTER 2 (NEW)

101D – NEW ELECTRICAL ROOM

KEYNOTES:

1 HORN AND STROBE LOCATED IN 2ND LEVEL SERVICE FLATFORM.

NO.	DRAWING NUMBER	REFERENCE DRAWING TITLE

REFERENCE DRAWINGS

ENGINEERS GEOSCIENTISTS MANITOBA
Certificate of Authorization
KGS Group
No. 245

B.M.
ELEV.

CONSTRUCTION COMPLETION DATE: YYYY MM DD

NO.	REVISIONS	DATE	BY
1	RE-ISSUED FOR CONSTRUCTION	2022 07 05	JAB
0	ISSUED FOR CONSTRUCTION	2022 05 18	JAB

KGS GROUP

DESIGNED BY	DG	CHECKED BY	JAB
DRAWN BY	RG	APPROVED BY	JAB
SCALE:	AS SHOWN	RELEASED FOR CONSTRUCTION	
DATE	2022 05 04	DATE	

PLOT DATE: 2022 07 12

ENGINEER'S SEAL
PROVINCE OF MANITOBA
BOUCHARD
Member
20560
2022-07-14
REGISTERED PROFESSIONAL ENGINEER

CONSULTANT DRAWING NUMBER
21-0107-015_E2.133

Winnipeg

THE CITY OF WINNIPEG
WATER AND WASTE DEPARTMENT
ENGINEERING DIVISION

NORTH END SEWAGE TREATMENT PLANT (NEWPCC)
INTERIM PHOSPHOROUS REMOVAL
ELECTRICAL

BUILDING 101
PLATFORM 2 FIRE ALARM LAYOUT

CITY DRAWING NUMBER 1-0101-EFAS-F206-001 SHEET 1 OF 1

BID OPPORTUNITY: 197-2022
CONTRACT NUMBER:

FILE PATH: \\192.168.0.226\r-data\Projects\2021\21-0107-015\Dwg\Elec\ADDENDUM\
FILE NAME: 1-0101-EFAS-F206-001.dwg