GENERAL NOTES:

...

KEYNOTES:

1. COORDINATE ROUTING OF CABLE ON SITE. CABLE SHALL BE INSTALLED ON CABLE TRAY LOCATED IN THE LOWER LEVEL. PROVIDE CORING ON EXISTING FLOOR AS REQUIRED AND SEAL.

2. PROVIDE NEW MCB, 50A–3P, 600V CIRCUIT BREAKER C/W FVNR STARTER WITH RED PILOT LIGHT RUN INDICATOR IN EXISTING MCC–1WB.

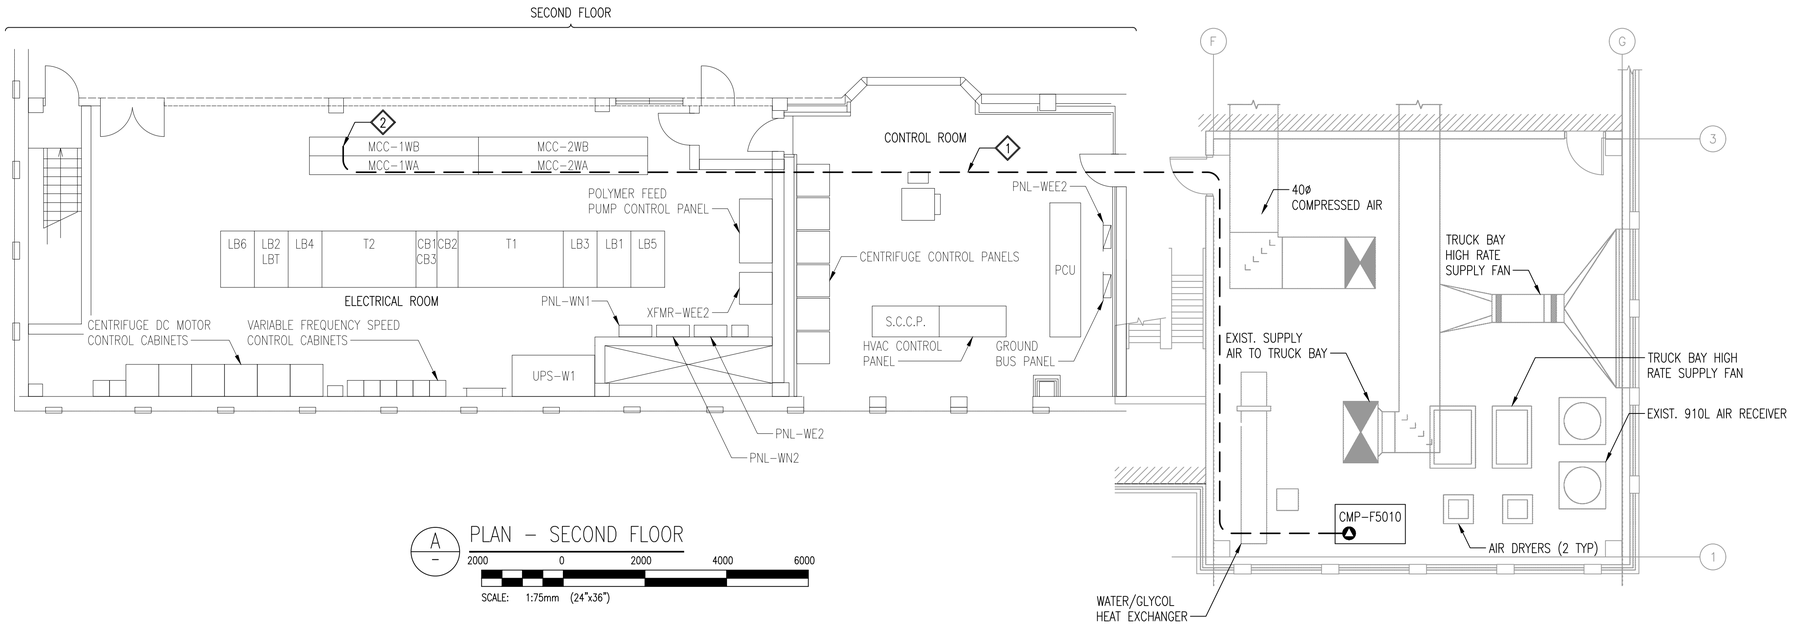

A – PLAN – SECOND FLOOR

2000 0 2000 4000 6000

SCALE: 1:75mm (24"x36")

NO.	DRAWING NUMBER	REFERENCE DRAWING TITLE

REFERENCE DRAWINGS

ENGINEERS GEOSCIENTISTS MANITOBA
Certificate of Authorization
KGS Group
No. 245

B.M.
ELEV.
CONSTRUCTION COMPLETION DATE: YYYY MM DD

NO.	REVISIONS	DATE	BY
1	RE–ISSUED FOR CONSTRUCTION	2022 07 05	JAB
0	ISSUED FOR CONSTRUCTION	2022 05 18	JAB

KGS GROUP

DESIGNED BY	DG	CHECKED BY	
DRAWN BY	RG	APPROVED BY	
SCALE:	AS SHOWN	RELEASED FOR CONSTRUCTION	
DATE		DATE	

PLOT DATE: 2022 07 12

ENGINEER'S SEAL
PROVINCE OF MANITOBA
BOUCHARD
Member
20560
2022-07-14
REGISTERED PROFESSIONAL ENGINEER

CONSULTANT DRAWING NUMBER
21–0107–015_E2.403

BID OPPORTUNITY: 197–2022
CONTRACT NUMBER:

Winnipeg

THE CITY OF WINNIPEG
WATER AND WASTE DEPARTMENT
ENGINEERING DIVISION

NORTH END SEWAGE TREATMENT PLANT (NEWPCC)
INTERIM PHOSPHOROUS REMOVAL
AUTOMATION

1 DEWATERING BUILDING
SECOND FLOOR COMPRESSOR

CITY DRAWING NUMBER 1–0101–EGAD–F206–001

SHEET 1 OF 1

FILE PATH: \\192.168.0.226\r–data\Projects\2021\21–0107–015\Dwg\Elec\ADDENDUM\
FILE NAME: 1–0101–EGAD–F206–001.dwg