NOTES:
1. NESTLE BOULDER INTO SAND BEDDING. ENSURE BOULDER IS SET ON A STABLE SIDE SO IT IS FIXED IN PLACE W/NO MOVEMENT.
2. VERIFY LAYOUT ON SITE W/CONTRACT ADMINISTRATOR PRIOR TO INSTALLATION.
3. PLACE BOULDERS SO THEY ABUT OR STACK ONTO EACH OTHER TIGHTLY & CONTINUOUSLY AS SHOWN ON THE DRAWINGS. GRIND OFF EDGES & PROJECTIONS AS REQUIRED TO ENSURE A TIGHT FIT W/NO MOVEMENT.

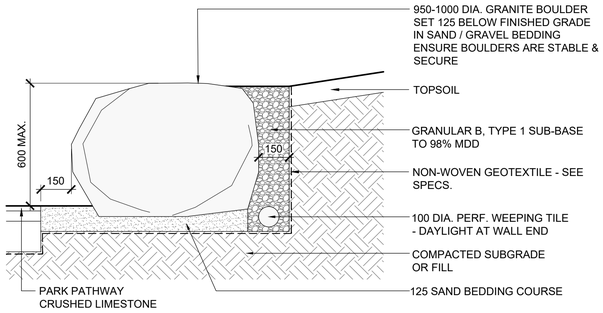

1/10 BOULDER RETAINING WALL

SCALE 1:15

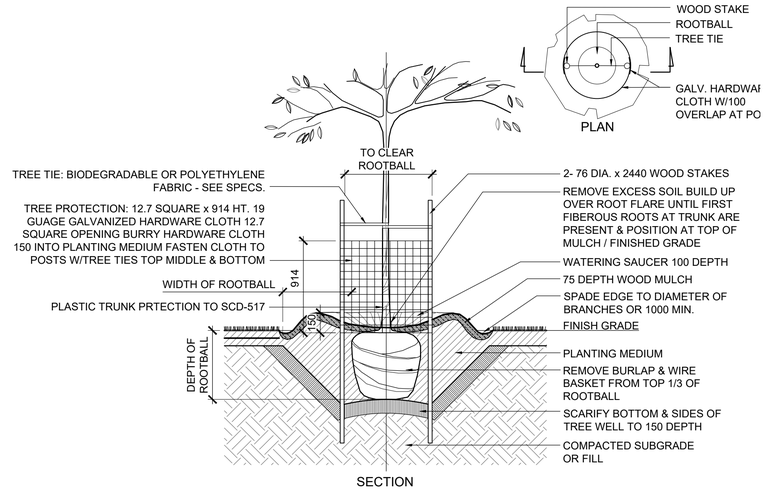

2/10 DECIDUOUS TREE PLANTING

SCALE 1:40

TENDER No. 815-2022

	GAS			MANHOLE			CONC SIDEWALK/MEDIAN	
	MTS HANDWELL/PEDESTAL			CATCH BASIN/CATCH PIT			ASPHALT PAVEMENT	
	HYDRO HANDWELL/CABINET			CURB INLET WITH BOX			PAVING STONE	
	CATV/FIBRE OPTIC			TREE			CABLE CONC. MAT	
	TRAFFIC SIGNALS/PIT		TH-	TEST HOLE	TH-		RAMP CURB	
	LAND DRAINAGE SEWER			PROPERTY LINE			SOD	
	SANITARY/COMBINED SEWER			SURVEY BAR			TOPSOIL	
	CB LEAD/SSP/DCP			FENCE			GRANULAR PATH	
	WATERMAIN			BOC/EDGE OF PAVEMENT			CONCRETE PAVEMENT	
	SUBDRAIN		33.000	ELEVATION			SALVAGED RIP RAP	
	DITCH			TRAFFIC SIGN			CRUSHED LIMESTONE	
EXISTING	LEGEND - PLAN	NEW	EXISTING	LEGEND - PLAN	NEW	EXISTING	LEGEND - PLAN	NEW

LOCATION APPROVED
UNDERGROUND STRUCTURES

SUPR. U/G STRUCTURES COMMITTEE DATE

NOTE:
LOCATION OF UNDERGROUND STRUCTURES AS SHOWN ARE BASED ON THE BEST INFORMATION AVAILABLE BUT NO GUARANTEE IS GIVEN THAT ALL EXISTING UTILITIES ARE SHOWN OR THAT THE GIVEN LOCATIONS ARE EXACT. CONFIRMATION OF EXISTENCE AND EXACT LOCATION OF ALL SERVICES MUST BE OBTAINED FROM THE INDIVIDUAL UTILITIES BEFORE PROCEEDING WITH CONSTRUCTION.

BM
ELEV

No.	REVISIONS	YY/MM/DD	BY
0	ISSUED FOR TENDER	22/11/04	JH

HTFC PLANNING & DESIGN
500-115 Bannatyne Avenue East Winnipeg, MB R3B 0R3
PHONE 204 944 9907 WEB htfc.mb.ca

DESIGNED BY	JH	CHECKED BY	JH
DRAWN BY	SW	APPROVED BY	GM
HOR SCALE	AS NOTED	RELEASED FOR CONSTRUCTION	
VERT SCALE			
DATE		DATE	NOV. 4, 2022

PROFESSIONAL'S SEAL
the manitoba association of architects
Glen Wanning
Member No. 81
Nov. 4, 2022

CONSULTANT FILE NAME

Winnipeg

THE CITY OF WINNIPEG

PLANNING, PROPERTY AND DEVELOPMENT DEPARTMENT

WATERWAYS BRANCH

LYNDALE DRIVE: EROSION PROTECTION AND PATHWAY CONSTRUCTION

HIGHFIELD STREET TO BIRCHDALE AVENUE

DETAILS

CITY DRAWING NUMBER: PPD-WAT-819-2022-10

SHEET 11 OF 11

DRAWING NUMBER: 10