DATE: 2023.07.27 FILE NAME: 1400ROCKB.DWG/A1

DESCRIPTION: AREAS TO CLEAN

PROJECT No:

ADDRESS: 1400 ROTHESAY

NOTES :

THESE DRAWINGS SHALL NOT BE SCALED.

THE CONTRACTOR SHALL VISIT THE SITE AND SATISFY ONESELF ALL DIMENSIONS, DATUM, AND DETAILED INFORMATION SHOWN ARE CORRECT.

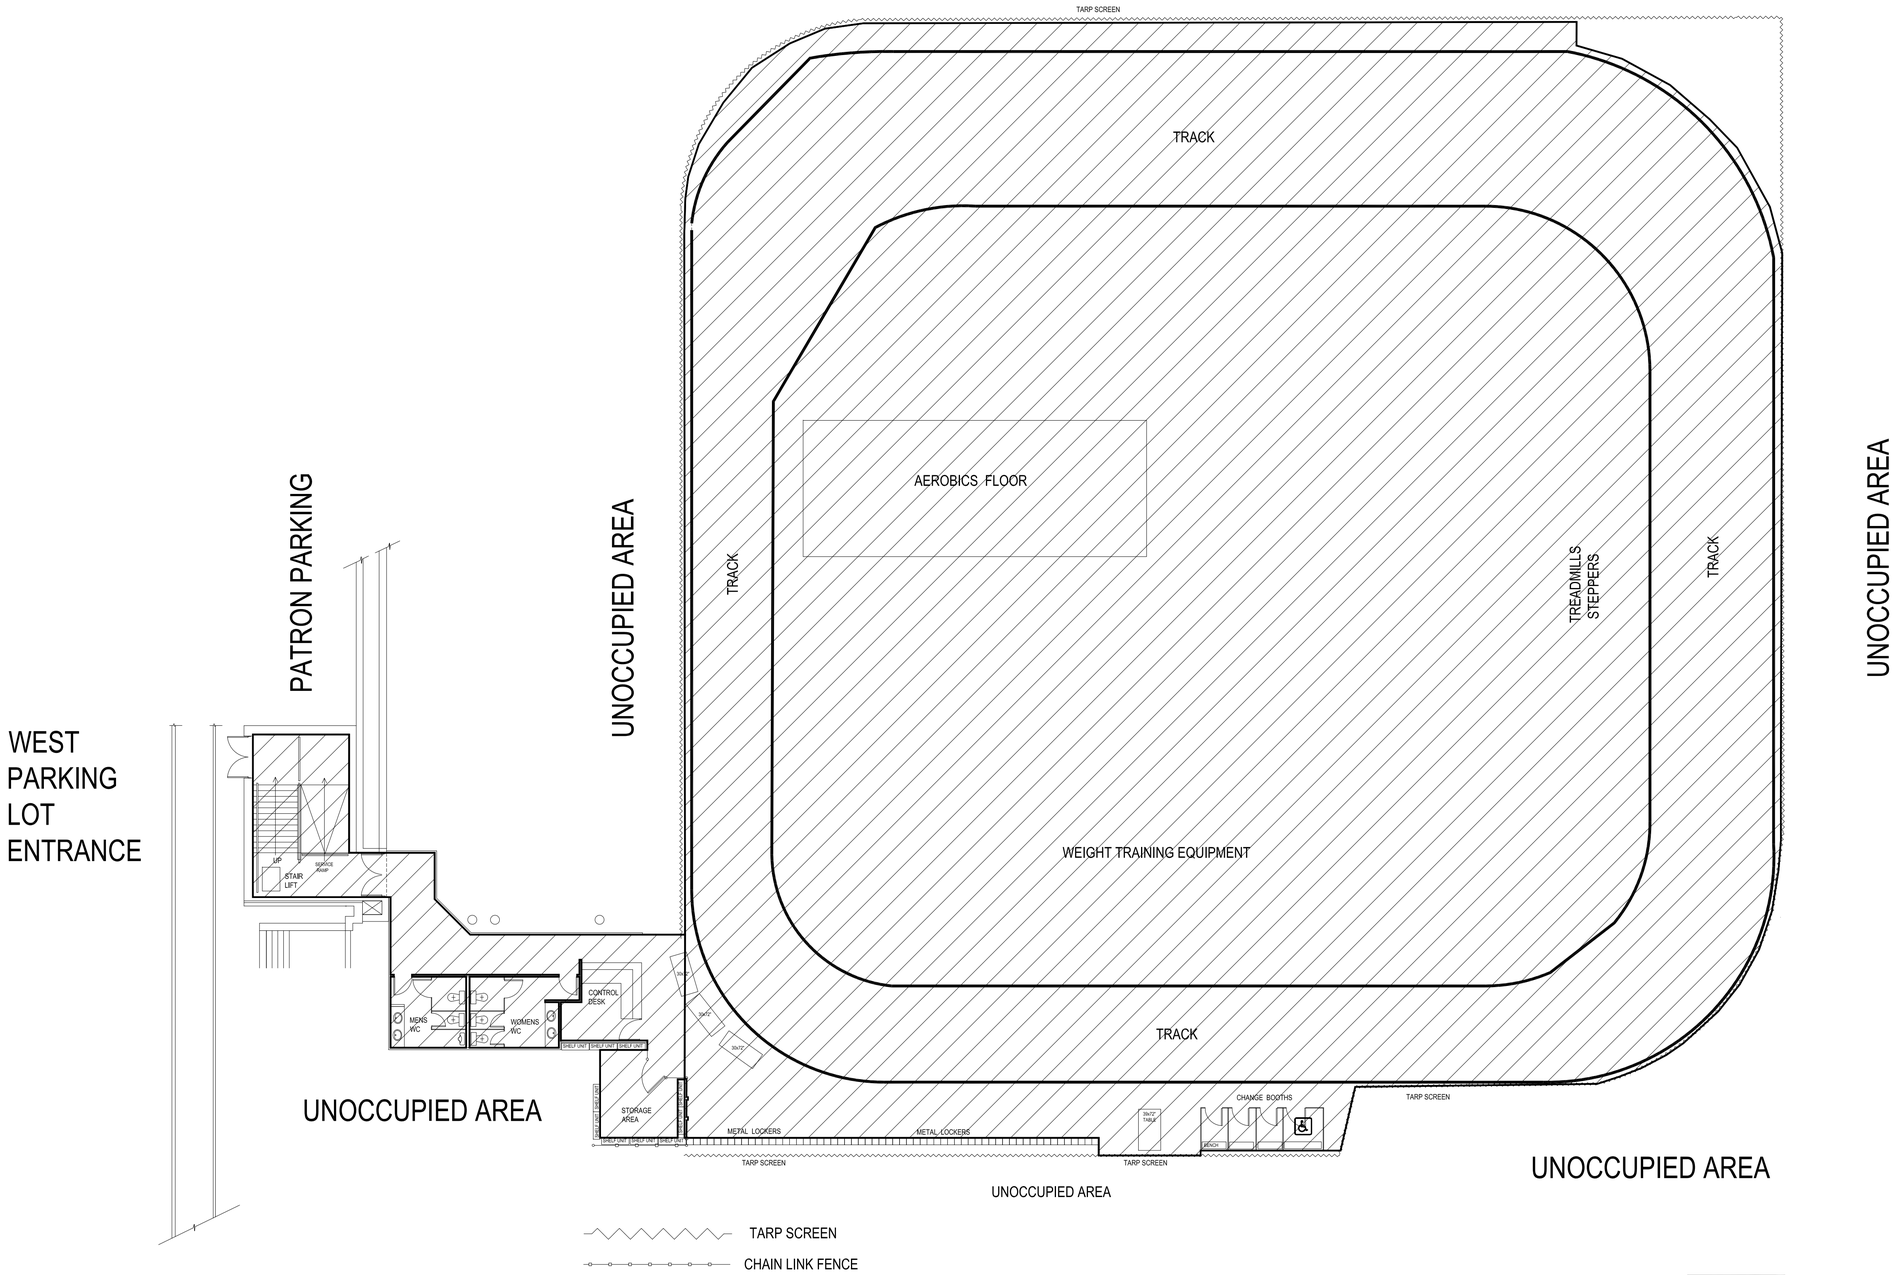

TARP SCREEN

CHAIN LINK FENCE

AREA TO CLEAN= 26,008 SQ. FT.

NORTH

1400 ROTHESAY
ROTHESAY FITNESS CENTRE
PARTIAL CRAWLSPACE
OF CHIEF PEQUIS SCHOOL
2008.01.31

NO.	REVISION/DESCRIPTION	BY	DATE

SEALS

DRAWN BY JKR | CHECKED BY | APPROVED

DATE 2023.07.27 | USER APPROVAL

Winnipeg

THE CITY OF WINNIPEG
PLANNING, PROPERTY AND
DEVELOPMENT DEPARTMENT
3-65 GARRY STREET
R3C 4K4

PROJECT

CHIEF PEGUIS SCHOOL
ROTHESAY FITNESS CENTRE
SECTION D1

1400 ROTHESAY

SHEET TITLE

PARTIAL CRAWL SPACE FLOOR PLAN
AREAS TO CLEAN

ITEM NO. 11A
RFP 497-2023

SCALE N.T.S. | PROJECT NO. | SHEET NO. A1