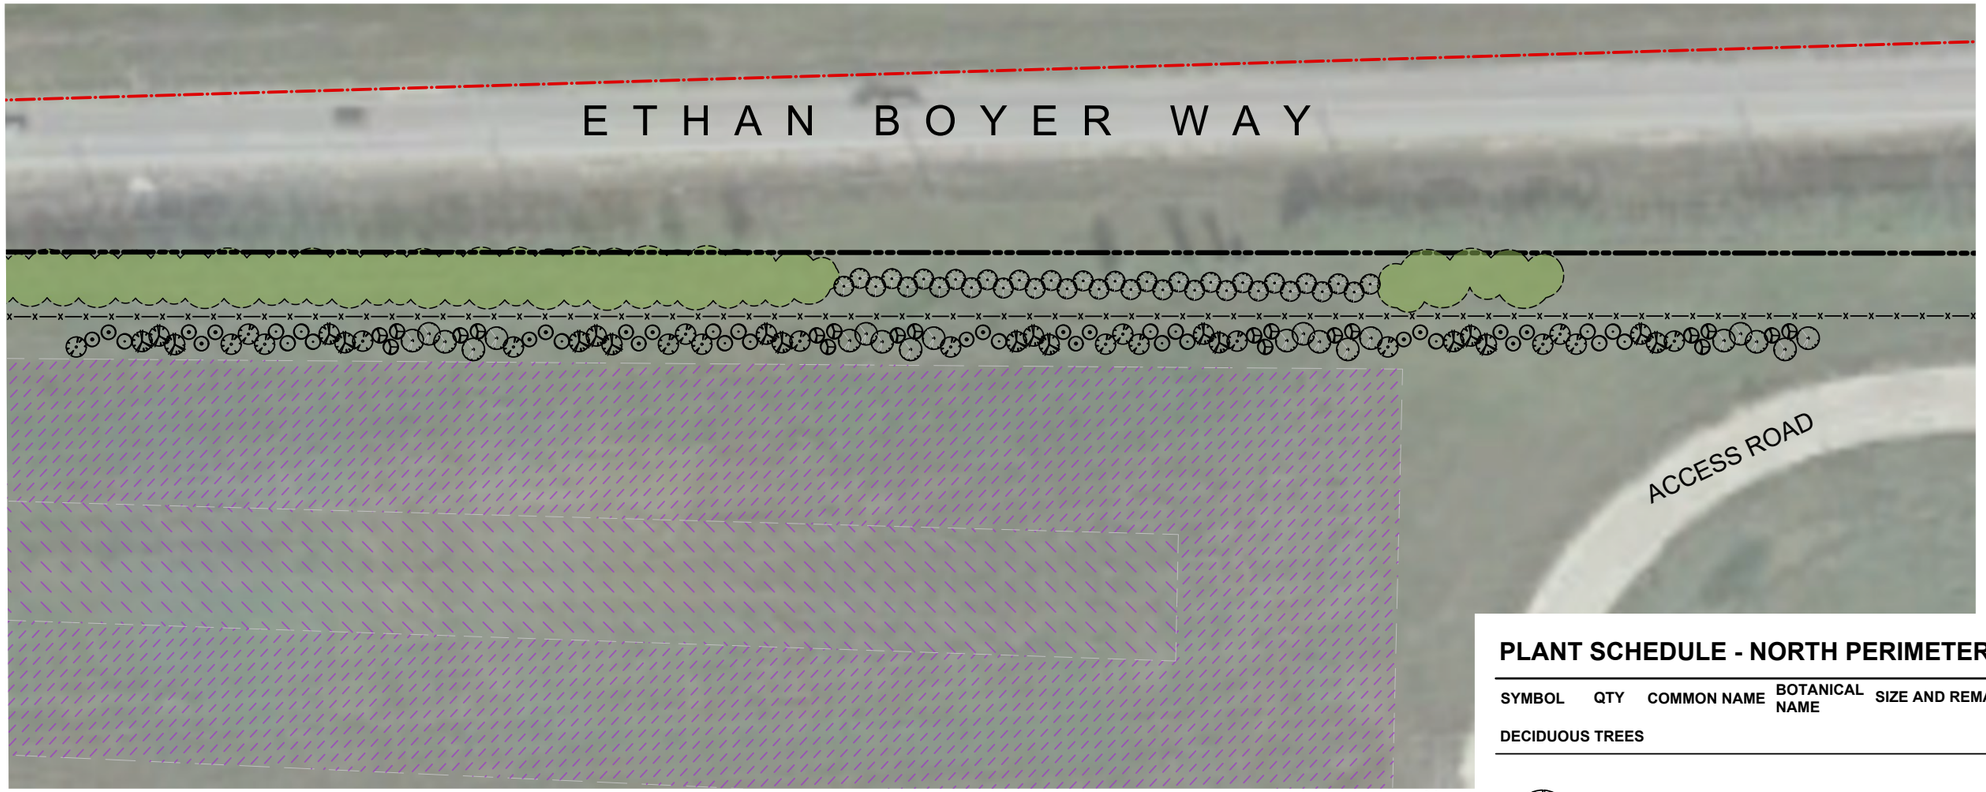

LEGEND:

- EXISTING BERM
- PROPERTY LINE
- EXISTING FENCE
- EXISTING PLANTING

1 NORTH PERIMETER PLANTING PLAN

SCALE - 1 : 1000

0 10 25 50m

N

NOTES:
1. LAYOUT OF PLANT MATERIAL TO BE APPROVED BY CA PRIOR TO INSTALLATION.
2. CONTRACTOR TO ENSURE 'T'-BARS DO NOT PENETRATE ROOT BALL.
3. SECURE 'T'-BARS TO TREE @ APPROX. 2/3 TOTAL TREE HEIGHT ABOVE FIN. GRADE.
4. TREE SHALL BE PRUNED IMMEDIATELY AFTER PLANTING TO REMOVE DEAD, BROKEN, DISEASED, DYING OR RUBBING BRANCHES. CO-DOMINANT STEMS LESS THAN 100mm (4") DIA. AT THE FORKS SHALL BE PRUNED OFF AND ONE MAIN STEM SHOULD REMAIN. TREE TOPPING OR HEADING IS NOT PERMITTED AT ANY TIME.
5. STAKES & TIES TO BE REMOVED BY CONTRACTOR AT END OF MAINTENANCE PERIOD AND UPON ACCEPTANCE BY L.A.
6. MULCH TO BE PROVIDED BY BRRMF. ALSO REFER TO CITY OF WINNIPEG TREE PLANTING AND MAINTENANCE SPECIFICATION.

PLANT SCHEDULE - NORTH PERIMETER

SYMBOL	QTY	COMMON NAME	BOTANICAL NAME	SIZE AND REMARKS (shown are minimum specifications)	SPACING
DECIDUOUS TREES					
	34	Golden Willow	*Salix alba*	20 gal container stock, straight trunk, balanced head.	3m
	20	Prairie Sky Hybrid Poplar	*Populus x canadensis 'Prairie Sky'*	20 gal container stock, straight trunk, balanced head.	4m
	20	Assiniboine Hybrid Poplar	*Populus x 'Assiniboine'*	20 gal container stock, straight trunk, balanced head.	4m
	20	Sundancer Hybrid Poplar	*Populus x 'ACWS151'*	20 gal container stock, straight trunk, balanced head.	4m
	20	Silky White Willow	*Salix alba 'Sericea'*	20 gal container stock, straight trunk, balanced head.	4m
	20	Laurel Leaf Willow	*Salix pentanadra*	20 gal container stock, straight trunk, balanced head.	4m
	20	Acute Leaf Willow	*Salix acutifolia*	20 gal container stock, straight trunk, balanced head.	4m

LOCATION APPROVED
UNDERGROUND STRUCTURES

SUPV. U/G STRUCTURES COMMITTEE — DATE

NOTE:
LOCATION OF UNDERGROUND STRUCTURES AS SHOWN ARE BASED ON THE BEST INFORMATION AVAILABLE BUT NO GUARANTEE IS GIVEN THAT ALL EXISTING UTILITIES ARE SHOWN OR THAT THE GIVEN LOCATIONS ARE EXACT. CONFIRMATION OF EXISTENCE AND EXACT LOCATION OF ALL SERVICES MUST BE OBTAINED FROM THE INDIVIDUAL UTILITIES BEFORE PROCEEDING WITH CONSTRUCTION.

B.M.
ELEV.

NO.	REVISIONS	DATE (YYYY/MM/DD)	BY
0	ISSUED FOR TENDER	2023/08/22	IY

SCATLIFF + MILLER + MURRAY
visionary urban design + landscapes

DESIGNED BY	AJ	CHECKED BY	IY
DRAWN BY	AJ/DT	APPROVED BY	CO
SCALE: HORIZONTAL	1:1000	RELEASED FOR CONSTRUCTION	
VERTICAL			
DATE	2023 08 22	DATE	

PLOT DATE: 2023 08 22

SEAL
the manitoba association of landscape architects
ANDREW JOHNSON
Member No. 149

CONSULTANT DRAWING NUMBER
–

BID OPPORTUNITY: ###-20##
CONTRACT NUMBER: #

Winnipeg

THE CITY OF WINNIPEG
WATER AND WASTE DEPARTMENT
SOLID WASTE DIVISION

2023 BRRMF LANDSCAPING
AND TREE PLANTING PROJECT

LANDSCAPE SITE PLAN

NORTH PERIMETER
PLANTING PLAN

SHEET 3 OF 5

CITY DRAWING NUMBER
1-0400A-B0002-001