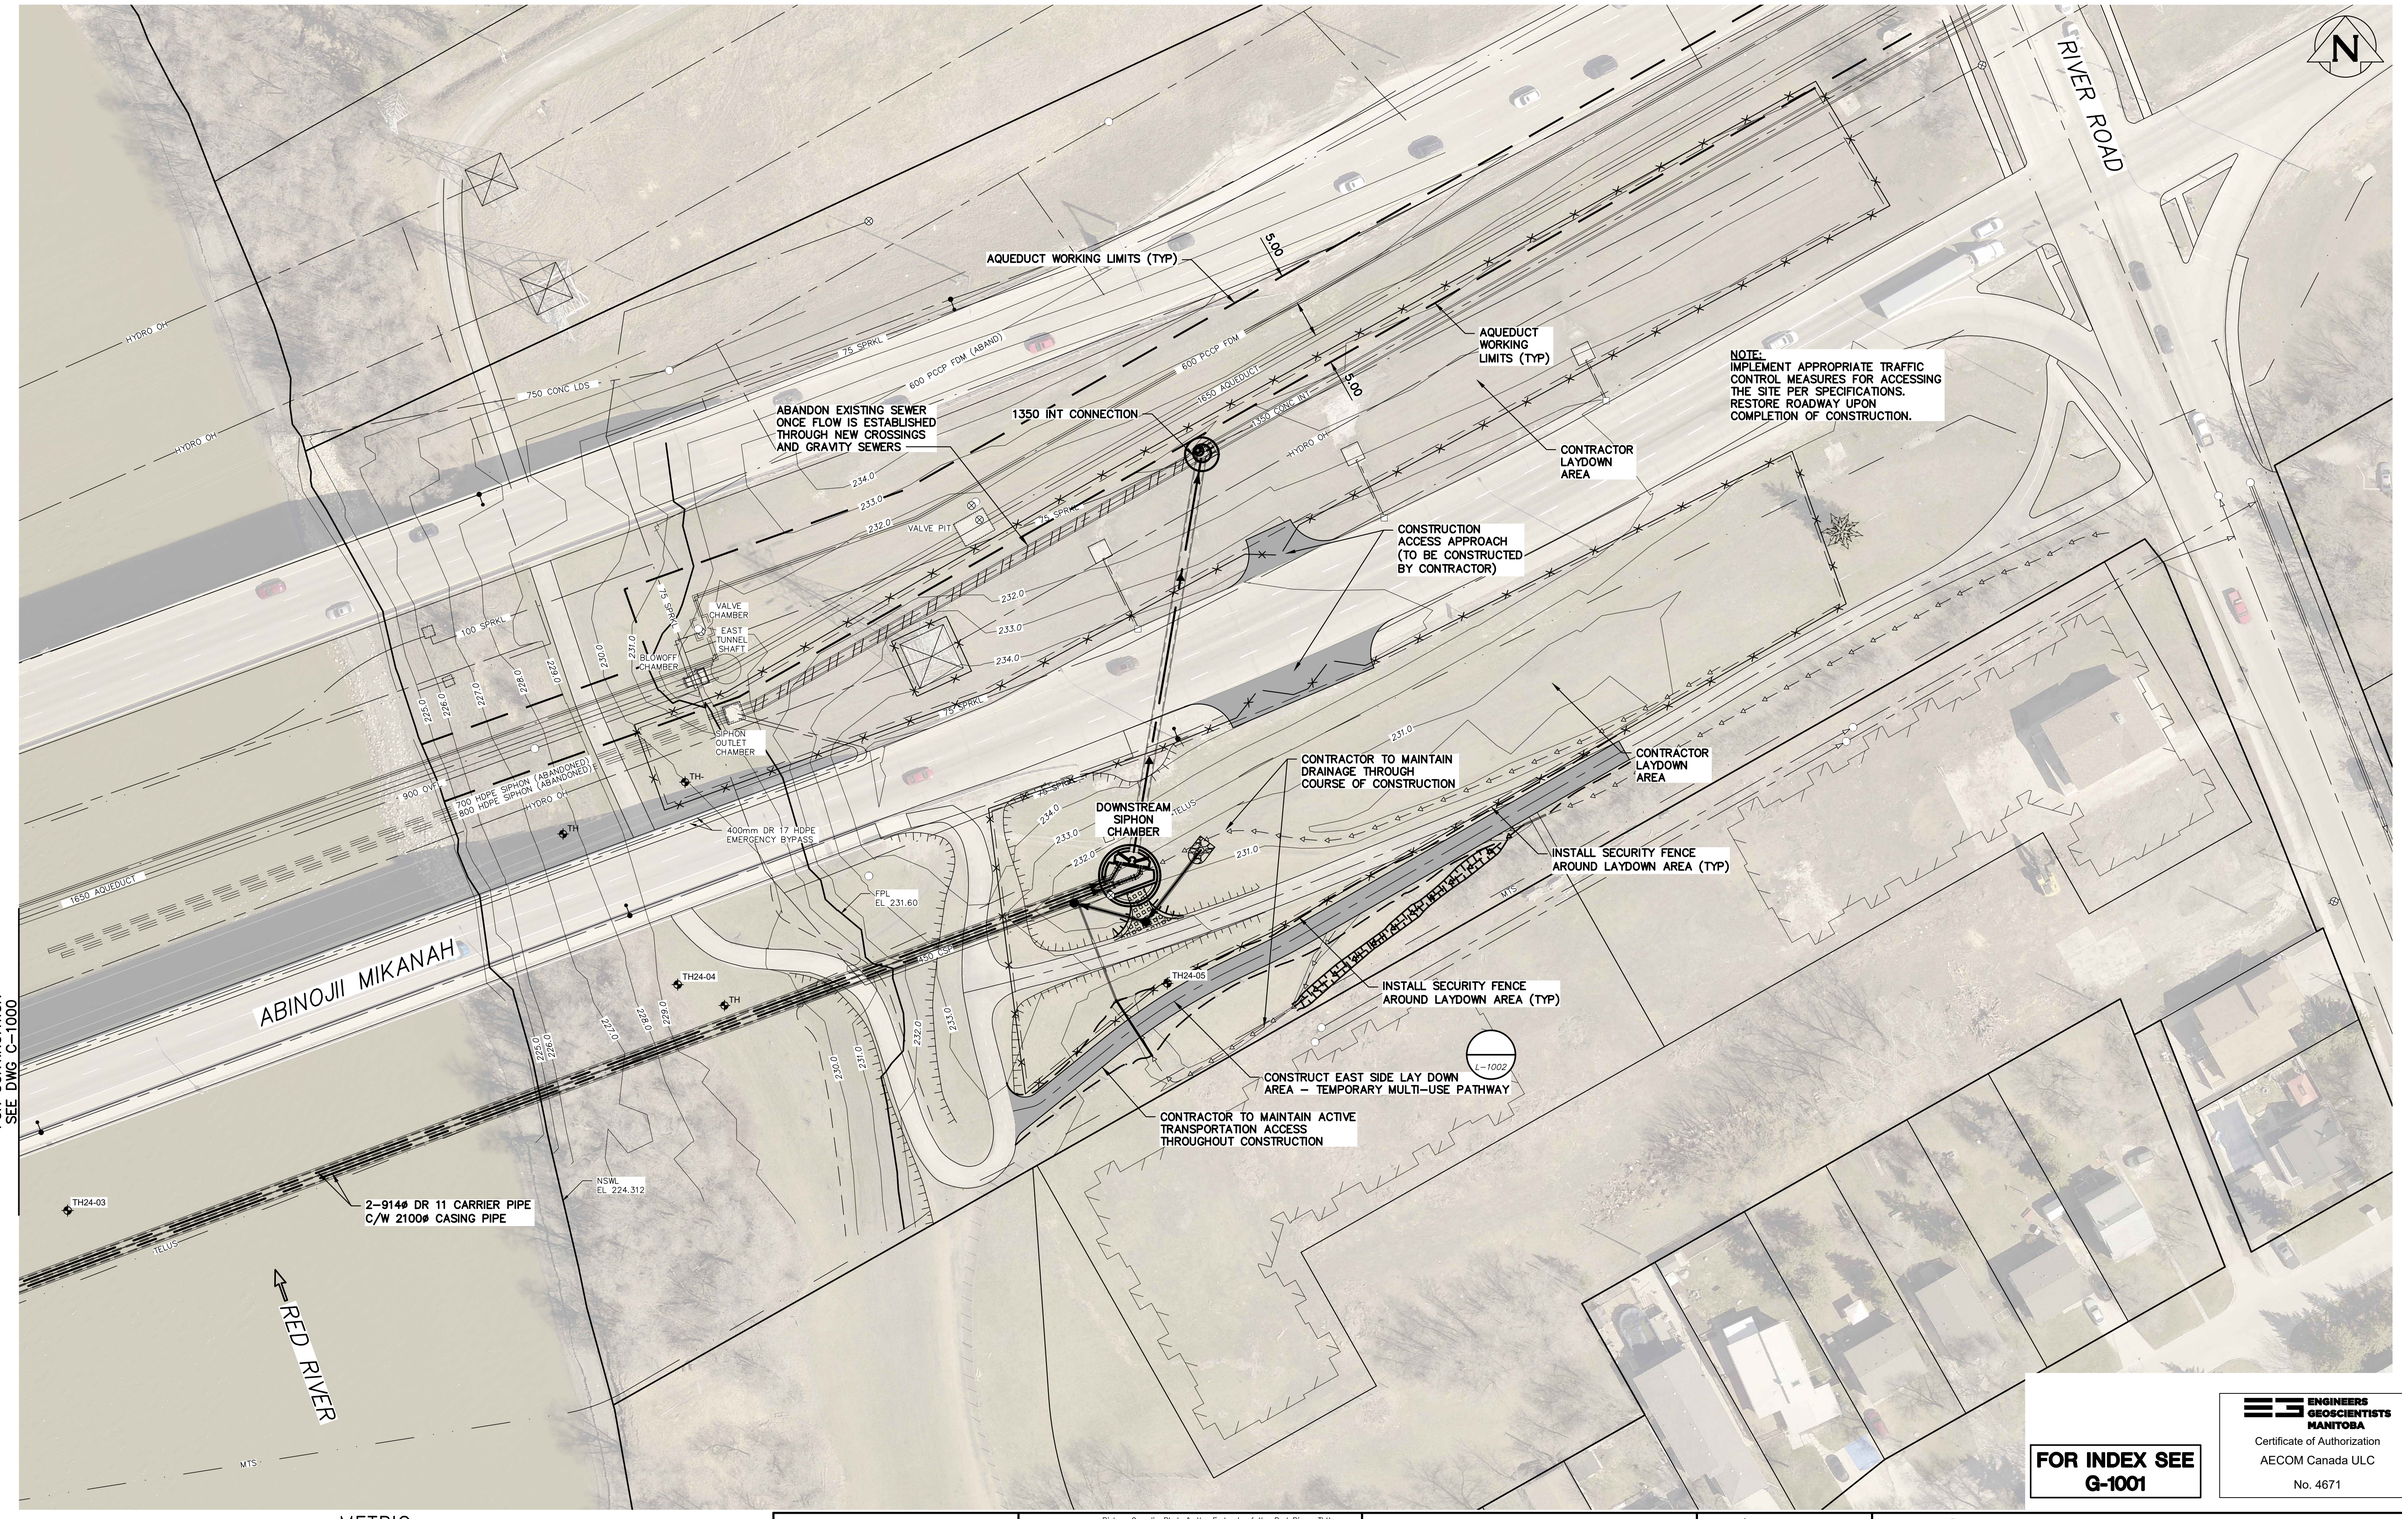

ENGINEERS GEOSCIENTISTS MANITOBA
Certificate of Authorization
AECOM Canada ULC
No. 4671

METRIC

WHOLE NUMBERS INDICATE MILLIMETRES
DECIMALIZED NUMBERS INDICATE METRES

0.0 100 200 300 mm — 1:5	0.0 250 500 mm — 1:10	0.0 500 1000 mm — 1:20
0.0 500 1000 1500 mm — 1:25	0.0 1000 2000 mm — 1:40	0.0 1000 2000 3000 mm — 1:50
0.0 5.0 10.0 15.0 m — 1:250	0.0 10.0 20.0 30.0 m — 1:500	0.0 25.0 50.0 m — 1:750

LOCATION APPROVED
UNDERGROUND STRUCTURES

SUPV. U/G STRUCTURES COMMITTEE — DATE

NOTE:

LOCATION OF UNDERGROUND STRUCTURES AS SHOWN ARE BASED ON THE BEST INFORMATION AVAILABLE BUT NO GUARANTEE IS GIVEN THAT ALL EXISTING UTILITIES ARE SHOWN OR THAT THE GIVEN LOCATIONS ARE EXACT. CONFIRMATION OF EXISTENCE AND EXACT LOCATION OF ALL SERVICES MUST BE OBTAINED FROM THE INDIVIDUAL UTILITIES BEFORE PROCEEDING WITH CONSTRUCTION.

B.M. 263-11 — Bishop Grandin Blvd. & the E. bank of the Red River, Tblt. on top of N.W. Cor. of gate chamber which is closest to the most Sly. bridge of two bridges over Red River on Bishop Grandin Blvd.
ELEV. 232.525m

CONSTRUCTION COMPLETION DATE: YYYY MM DD

NO.	REVISIONS	DATE	BY
0	ISSUED FOR TENDER	25/05/14	ADL

AECOM

DESIGNED BY	MPG	CHECKED BY	JAT
DRAWN BY	ADL	APPROVED BY	MGM
SCALE: HORIZONTAL	1:500	RELEASED FOR CONSTRUCTION	R. LUCKY
VERTICAL	–		
DATE	2025 05 13	DATE	25/05/14

ENGINEER'S SEAL
PROVINCE OF MANITOBA — M.P.A. GAUDREAU — Member 32167 — 2025-05-14 — REGISTERED PROFESSIONAL ENGINEER

CONSULTANT DRAWING NUMBER
C-1001

Winnipeg

THE CITY OF WINNIPEG

WATER AND WASTE DEPARTMENT
ENGINEERING DIVISION

REPLACEMENT OF THE
FORT GARRY ST VITAL SIPHON

GENERAL PLAN

CONSTRUCTION & STAGING
EAST BANK

SHEET 4 OF 32

CITY DRAWING NUMBER
C-1001

PLOT DATE: 2025 05 13 — Tender No: 1010-2024B — CONTRACT NUMBER:

FILE PATH: C:\Users\leippia\DC\ACCDocs\AECOM\60728226-Replc-of-FGSV-Siphon\Project Files\900 Design Collaboration\20 Detailed Design\C\SHT\
FILE NAME: 60728226-SHT-00-C-1000_C-1001.dwg