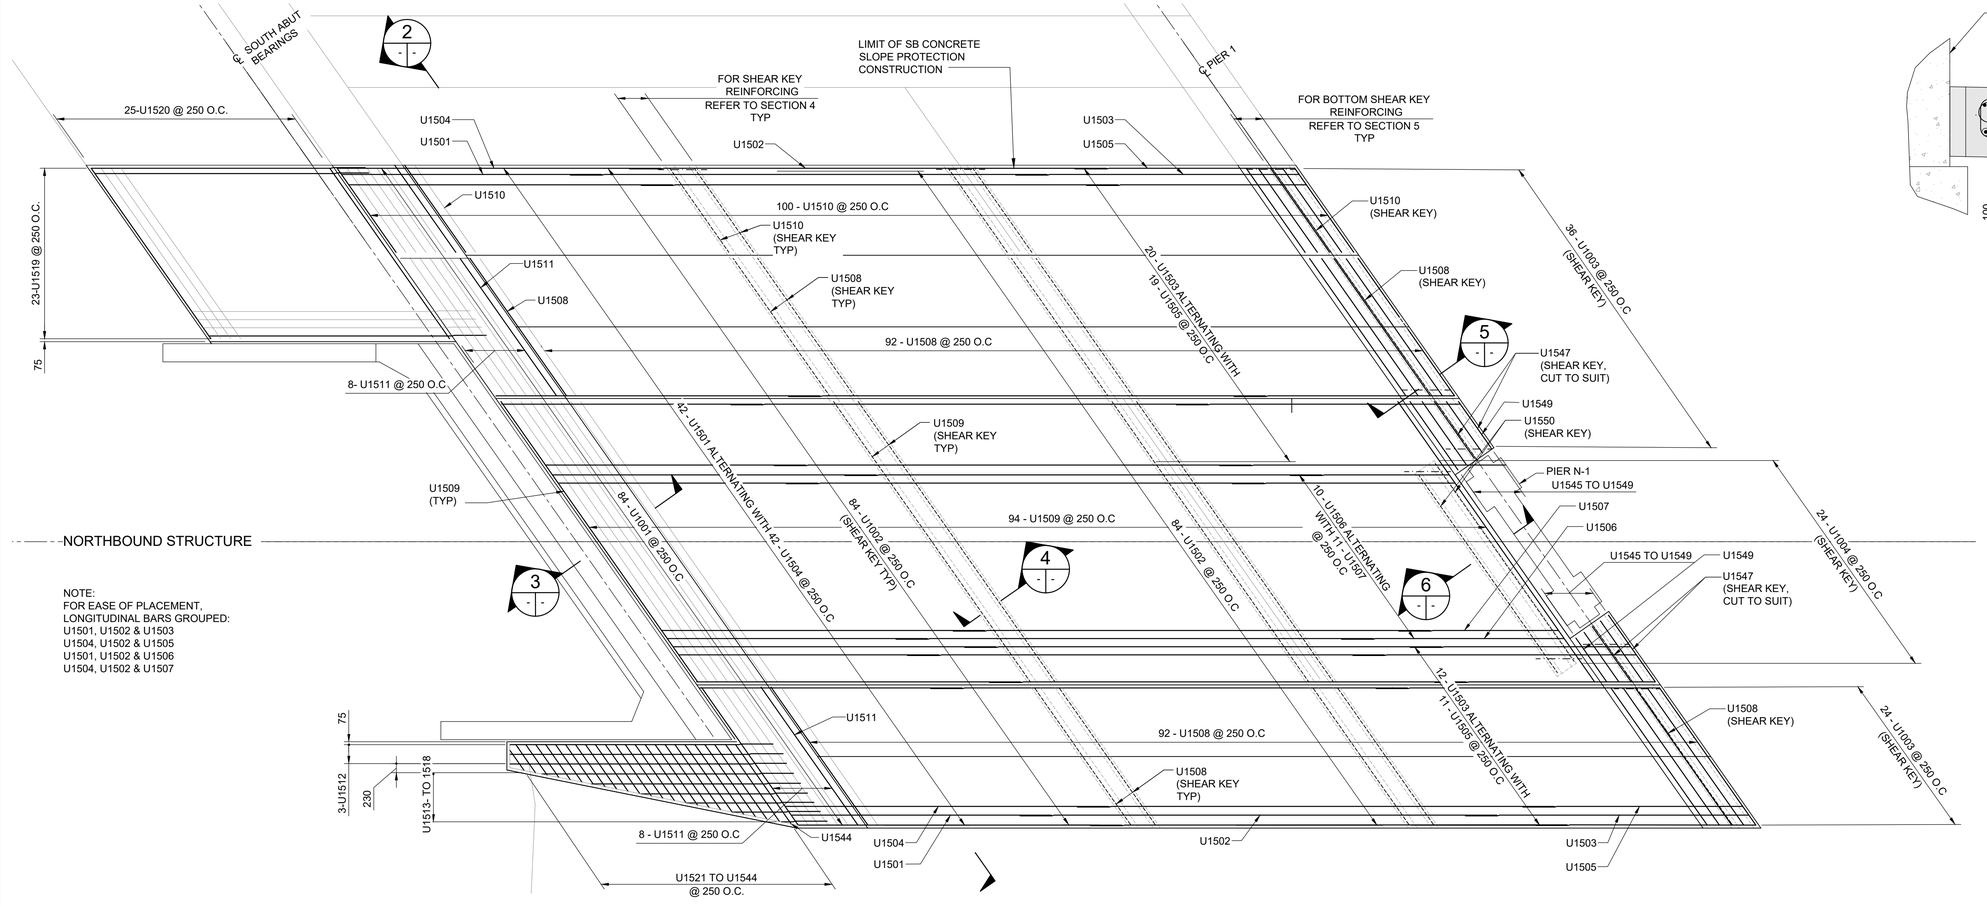

1 NB CONCRETE SLOPE PROTECTION REINFORCING PLAN
1 : 75

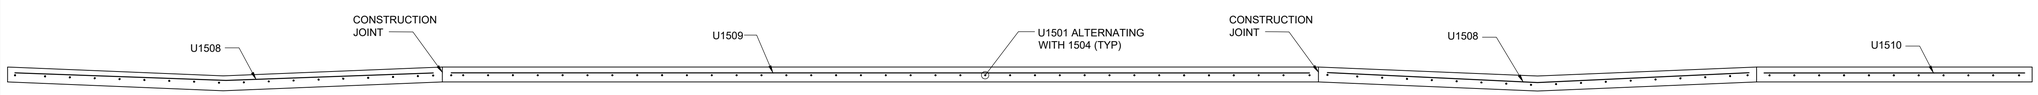

2 SECTION
1 : 30

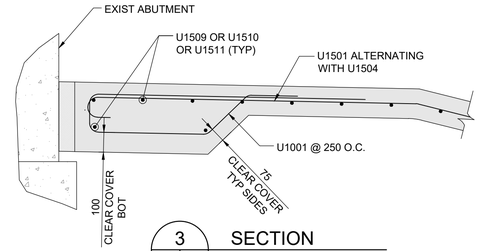

3 SECTION
1 : 15

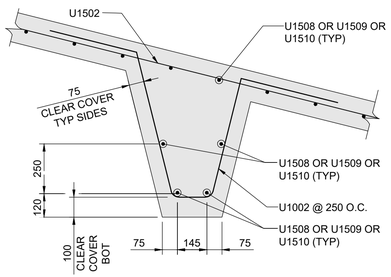

4 TYPICAL SHEAR KEY SECTION
1 : 15

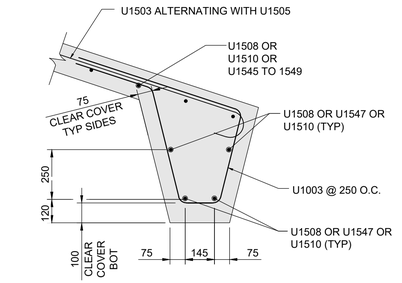

5 BOTTOM SHEAR KEY SECTION
1 : 15

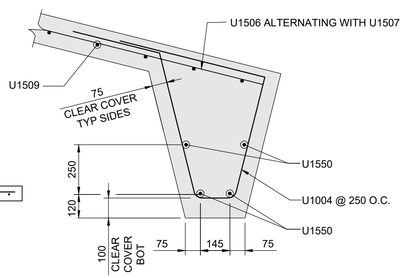

6 INFRONT OF PIER SHEAR KEY SECTION
1 : 15

ENGINEERS GEOSCIENTISTS MANITOBA
Certificate of Authorization
Tetra Tech Canada Inc.
No. 6499

B.M.
ELEV.

NO.	REVISIONS	DATE	BY
0	ISSUED FOR TENDER	25.08.07	SA

TETRA TECH

DESIGNED BY	RL	REVIEWED BY	SA
DRAWN BY	EV	APPROVED BY	KA
SCALE:	AS NOTED	ACCEPTED BY	DATE
DATE	25.08.07	CAM WARD, P.ENG.	25.08.07

PROVINCE OF MANITOBA — S. Awad — S.Y.I. AWAD — Member 31981 — 2025-08-07 — REGISTERED PROFESSIONAL ENGINEER

CONSULTANT DRAWING NO.
704-INF.MBI03007.01-DWG-S2244

Winnipeg

THE CITY OF WINNIPEG
PUBLIC WORKS DEPARTMENT
ENGINEERING DIVISION

LAGIMODIERE TWIN OVERPASSES
OVER CPKC KEEWATIN
REHABILITATION AND RELATED WORKS

CITY DRAWING NUMBER
B123-25-2244

SHEET 44 OF 48

NORTHBOUND STRUCTURE
SOUTH ABUTMENT SLOPE PROTECTION
REINFORCING DETAILS

2244