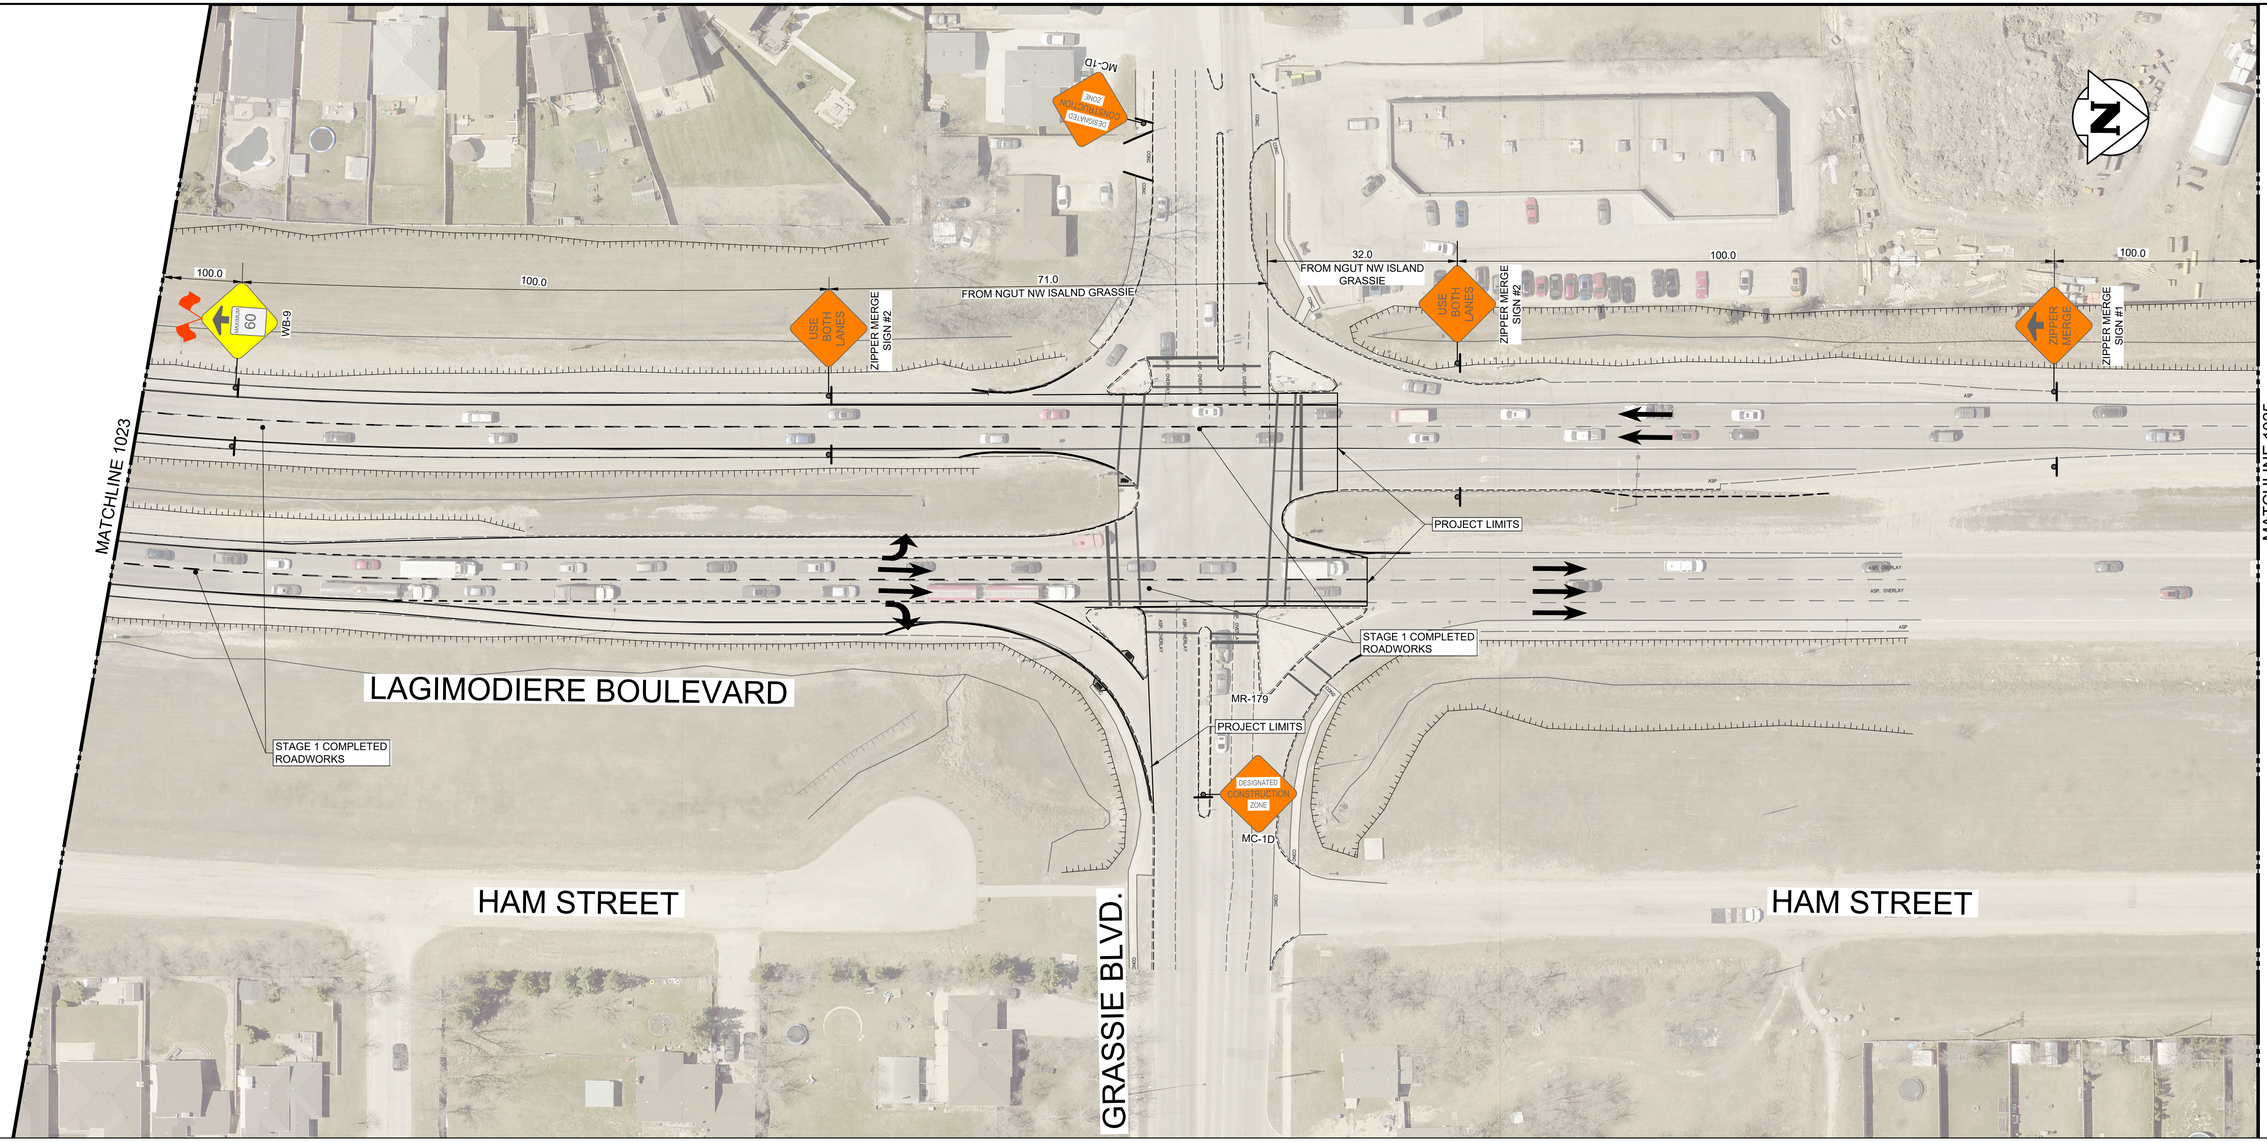

PLAN

Scale 1 :500

LEGEND

- LANE-AT-A-TIME CONSTRUCTION
- SHORT TERM CONSTRUCTION
- LONG TERM CONSTRUCTION
- TEMP PAVEMENT TO ACCOMMODATE TRAFFIC STAGING (PRIOR TO STAGE 1 BY OTHERS)
- ACTIVE TRANSPORTATION CONSTRUCTION
- TRAFFIC MOVEMENTS
- XX LANE CLOSED
- SEQUENTIAL ARROW TRAFFIC CONTROL DEVICE
- TALL CONES
- BARRELS
- PEDESTRIAN/CYCLIST TRAFFIC

STAGE 2 NOTES

SCHEDULE

1. YEAR 2 - NOVEMBER 2026 TO NOVEMBER 2027

MAJOR CONSTRUCTION ACTIVITIES (RELATED TO LAGIMODIERE TRAFFIC STAGING)

1. BRIDGE REHABILITATION - (NB)
2. ROADWORKS - LAGIMODIERE BLVD.(NB) REHABILITATION, EAST RAMPS REHABILITATION AND REQUIRED EMBANKMENT WIDENING WORKS
3. ACTIVE TRANSPORTATION WORKS - CONSTRUCTION OF CONCORDIA AVE ROUTE FROM MOLSON ST TO PEGUIS ST., INCLUDING NEW CURB/CURB AND GUTTER, AND ROAD REPROFILING, AND EAST APPROACH TO UNDERPASS

TRAFFIC AND PEDESTRIAN CONTROL

1. ALL EXISTING PEDESTRIAN ROUTES TO BE MAINTAINED DURING CONSTRUCTION.
2. REGULATORY SIGNS TO BE COVERED AS DIRECTED BY THE CONTRACT ADMINISTRATOR.
3. CONTRACTOR TO SUBMIT AND IMPLEMENT SITE-SPECIFIC TRAFFIC MANAGEMENT PLANS TO CONTRACT ADMINISTRATOR FOR APPROVAL FOR THE FOLLOWING REHABILITATION AREAS (ALL PLANS SHALL BE SUBMITTED THREE WEEKS IN ADVANCE OF INTENDED CLOSURE):
   - LANE AT A TIME ALONG LAGIMODIERE
   - GRASSIE/LAGIMODIERE INTERSECTION
   - CONCORDIA/LAGIMODIERE INTERCHANGE RAMPS

RAMP CLOSURE ROUTE DETOURS

1. THE CITY OF WINNIPEG WILL SUPPLY AND INSTALL ALL TRAFFIC CONTROL RELATED TO TRUCK AND GENERAL TRAFFIC ROUTE DETOURS.
2. CONTRACTOR SHALL NOTIFY THE CONTRACT ADMINISTRATOR AND SUBMIT A SITE-SPECIFIC TRAFFIC MANAGEMENT PLAN AT LEAST ONE MONTH IN ADVANCE OF ANY SCHEDULED RAMP CLOSURE.
3. THE NORTHBOUND RIGHT TURN LANE AT GRASSIE BOULEVARD SHALL REMAIN OPEN AT ALL TIMES DURING THE CLOSURE OF THE EASTBOUND RAMPS.

METRIC

WHOLE NUMBERS INDICATE MILLIMETRES
DECIMALIZED NUMBERS INDICATE METRES

B.M.
ELEV.

NO.	REVISIONS	DATE	BY
0	ISSUED FOR TENDER	25.08.07	JNC

TETRA TECH

DESIGNED BY	DL	REVIEWED BY	JT
DRAWN BY	DD	APPROVED BY	JNC
SCALE:	AS NOTED	ACCEPTED BY	DATE
DATE	25.08.07	CAM WARD, P.ENG.	25.08.07

PROVINCE OF MANITOBA — J. N. CRANG — 2025-08-07 — REGISTERED PROFESSIONAL ENGINEER

CONSULTANT DRAWING NO.
704-INF.MBI03007.01-DWG-C1024

ENGINEERS GEOSCIENTISTS MANITOBA
Certificate of Authorization
Tetra Tech Canada Inc.
No. 6499

Winnipeg

THE CITY OF WINNIPEG
PUBLIC WORKS DEPARTMENT
ENGINEERING DIVISION

LAGIMODIERE TWIN OVERPASSES
OVER CPKC KEEWATIN
REHABILITATION AND RELATED WORKS

CITY DRAWING NUMBER: P123-25-1017
SHEET 24 OF 31

TRAFFIC MANAGEMENT PLAN-STAGE-2
STA 22+370 NB TO STA 22+710 NB
LAGIMODIERE BOULEVARD

1024