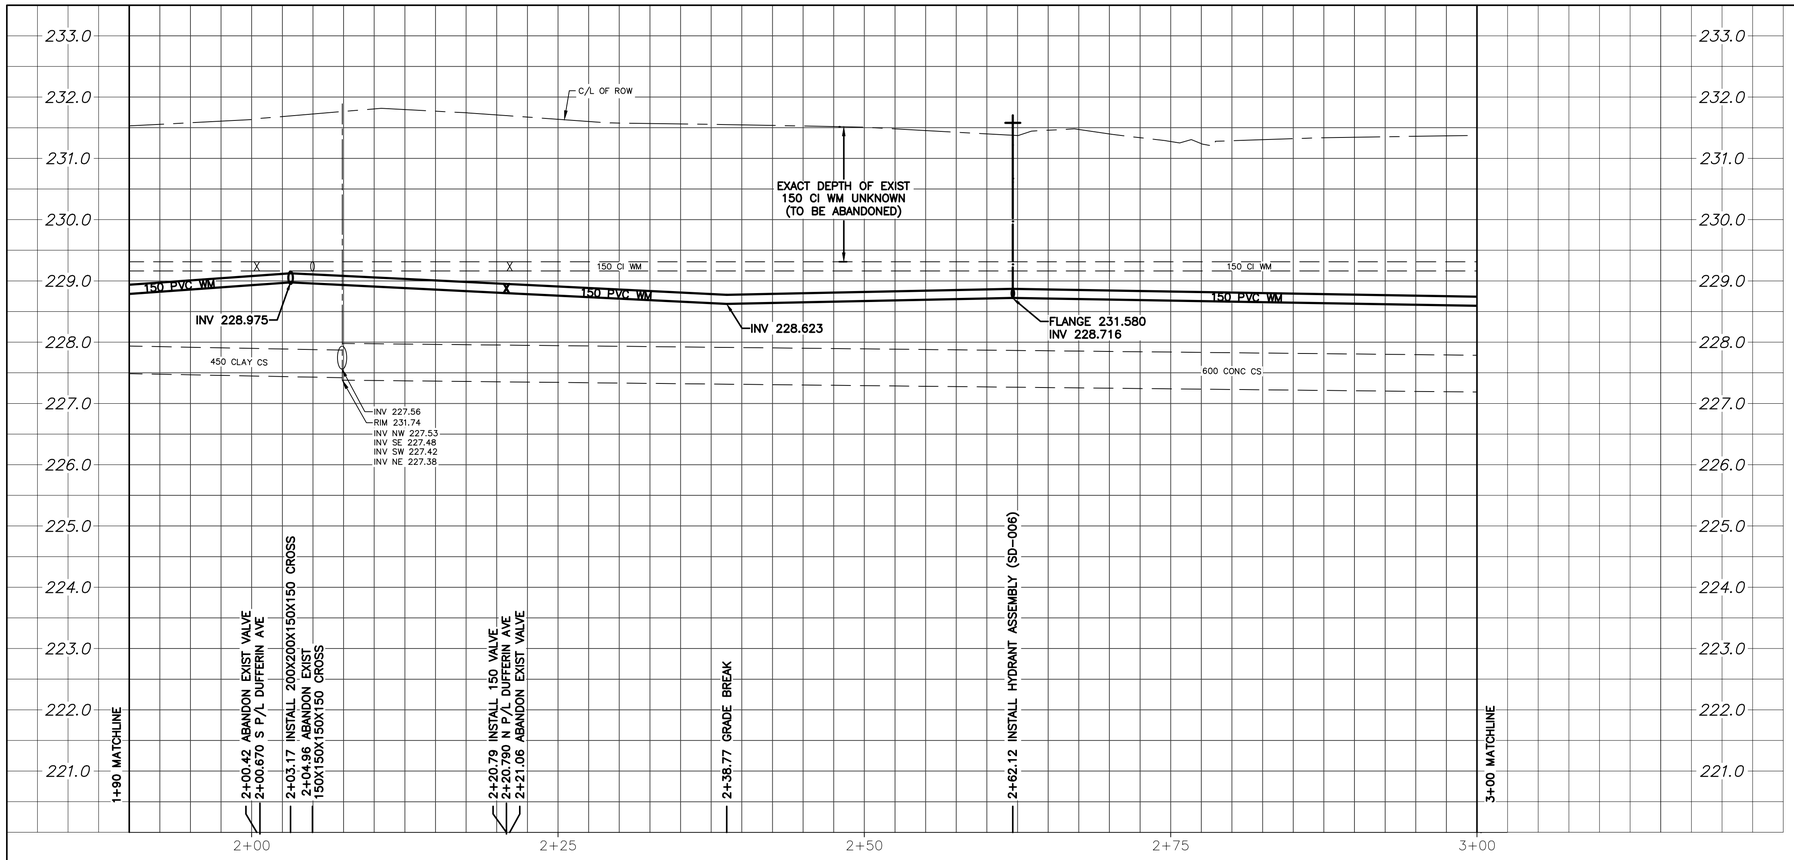

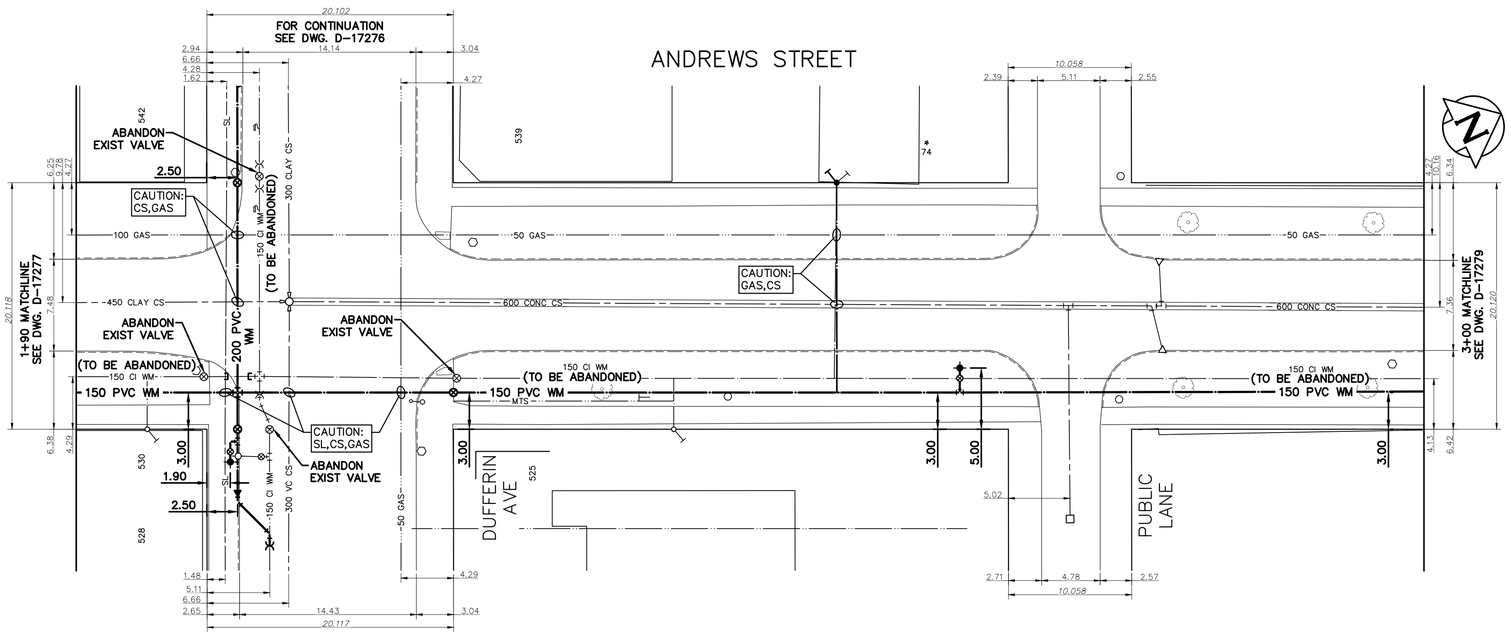

WATER SERVICE INFORMATION					
ADDRESS	SIZE (mm) MATERIAL (STREET)	SIZE (mm) MATERIAL (PROP.)	SHORT & LONG MEASUREMENT	CORP LOCATION	REMARK
* 74 ANDREWS ST	12 LEAD	12 LEAD	2.00 NSBL 14.00 NSLL	1.2 S OF S/C	**RENEW TO P/L**
525 DUFFERIN AVE	38 CU	38 CU	10.55 NSL BLDG 17.98 NNL DUFFERIN AVE	OPP S/C	**RECONNECT SERVICE**
530 DUFFERIN AVE	25 CU	25 CU	4.21 SNL BLDG 4.88 SSL DUFFERIN AVE	OPP S/C	**RECONNECT SERVICE**

*** SERVICES TO BE RENEWED TO P/L. ALL OTHER TO BE RECONNECTED**

NOTE: CHAINAGES SHOWN ARE ALONG CENTERLINE OF ROW

NOTE: VALVES TO BE INSTALLED COUNTER-CLOCKWISE TO CLOSE

0.0 5.0 10.0 15.0 20.0 25.0

FOR INDEX SEE D-17270

METRIC
WHOLE NUMBERS INDICATE MILLIMETRES
DECIMALIZED NUMBERS INDICATE METRES

ENGINEERS GEOSCIENTISTS MANITOBA
Certificate of Authorization
Stantec Consulting Ltd.
No. 1301

LOCATION APPROVED
UNDERGROUND STRUCTURES

SUPV. U/G STRUCTURES COMMITTEE — DATE

NOTE:

LOCATION OF UNDERGROUND STRUCTURES AS SHOWN ARE BASED ON THE BEST INFORMATION AVAILABLE BUT NO GUARANTEE IS GIVEN THAT ALL EXISTING UTILITIES ARE SHOWN OR THAT THE GIVEN LOCATIONS ARE EXACT. CONFIRMATION OF EXISTENCE AND EXACT LOCATION OF ALL SERVICES MUST BE OBTAINED FROM THE INDIVIDUAL UTILITIES BEFORE PROCEEDING WITH CONSTRUCTION.

B.M.
ELEV.

NO.	REVISIONS	DATE	BY
00	ISSUE FOR TENDER	2025.04.29	RS

Stantec

DESIGNED BY	RS	CHECKED BY	RS
DRAWN BY	MR	APPROVED BY	RS
SCALE: HORIZONTAL	1:250	RELEASED FOR CONSTRUCTION	
VERTICAL	1:50		RYAN LUCKY
DATE	2025.03.18	DATE	2025.04.28

PLOT DATE: 2025 04 29

ENGINEER'S SEAL
PROVINCE OF MANITOBA
2025-04-29
R.M. SHERLOCK
Member
24045
REGISTERED PROFESSIONAL ENGINEER

CONSULTANT DRAWING NUMBER
C-208

Winnipeg

THE CITY OF WINNIPEG
WATER AND WASTE DEPARTMENT
ENGINEERING DIVISION

2025 WATER MAIN RENEWALS
CONTRACT 9

ANDREWS STREET
10.67 SW OF DUFFERIN AVENUE TO 21.42 SW OF STELLA AVENUE

SHEET 10 OF 16

CITY DRAWING NUMBER
D-17278

TENDER NUMBER: 397-2025
CONTRACT NUMBER: 9

FILE PATH: c:\users\mraskar\dc\accdocs\stantec consulting\111220939_c9_cow_2025_wm_renewal\project files\01_wip\04_civil\sheet_files\20939c-207