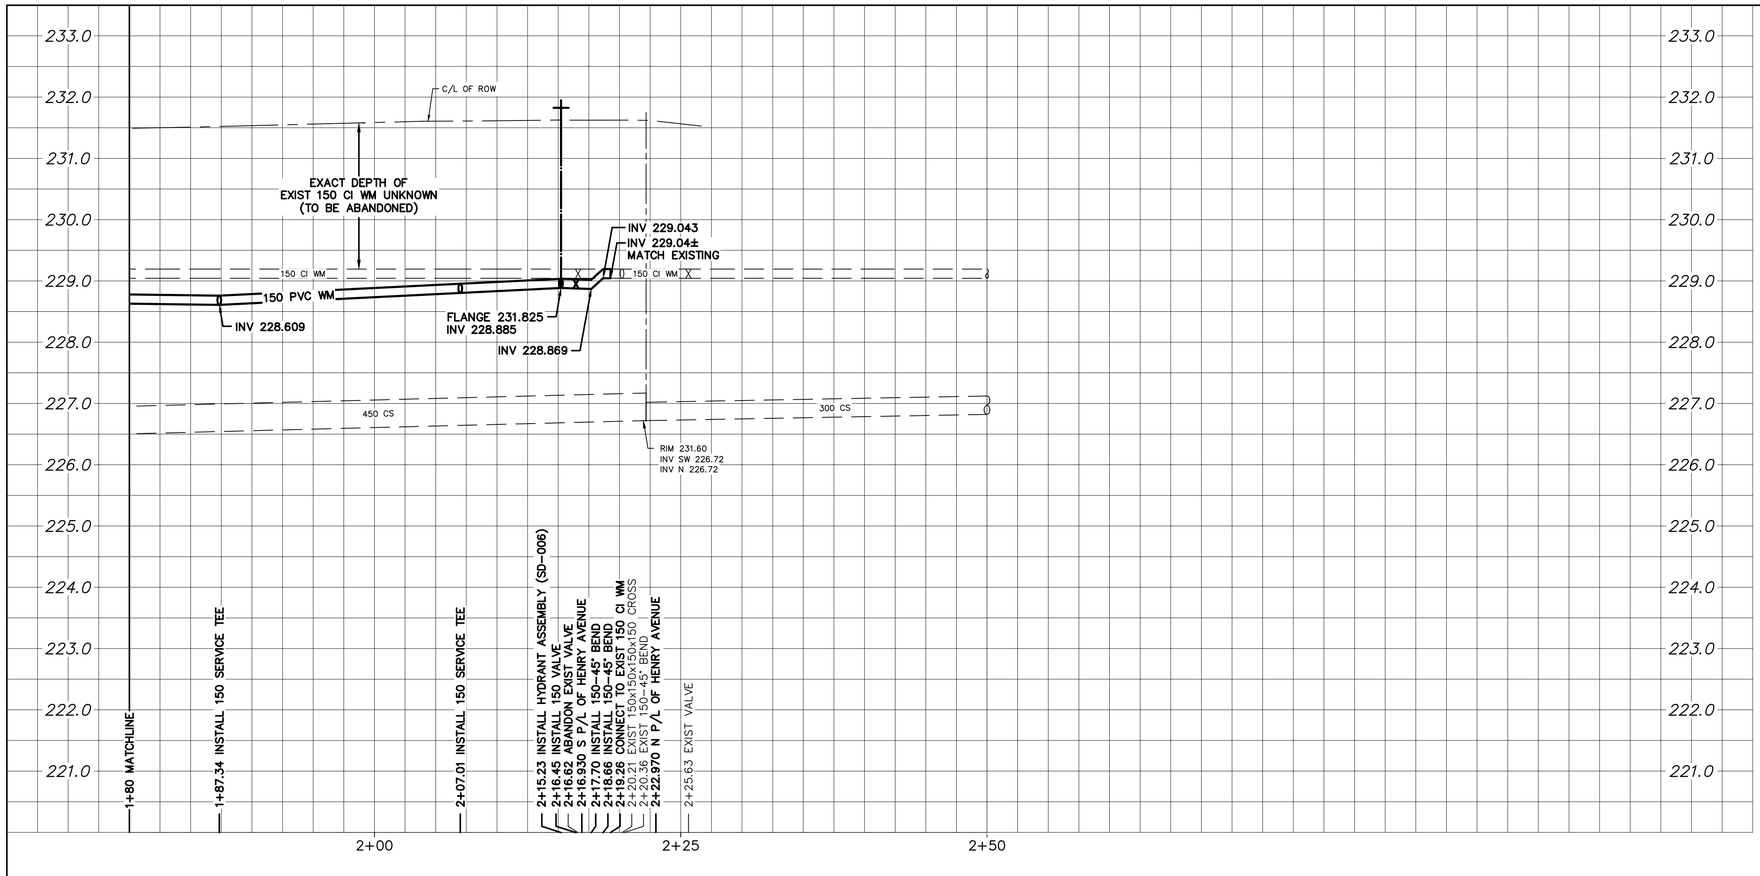

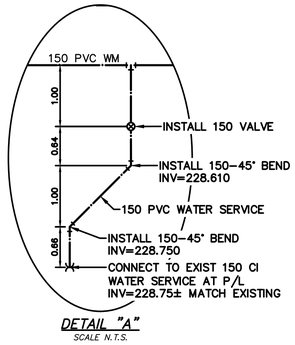

DETAIL "A"
SCALE N.T.S.

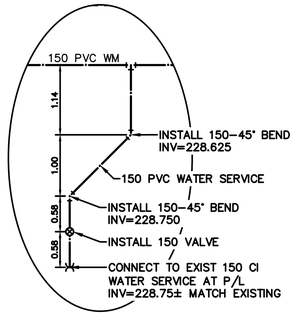

DETAIL "B"
SCALE N.T.S.

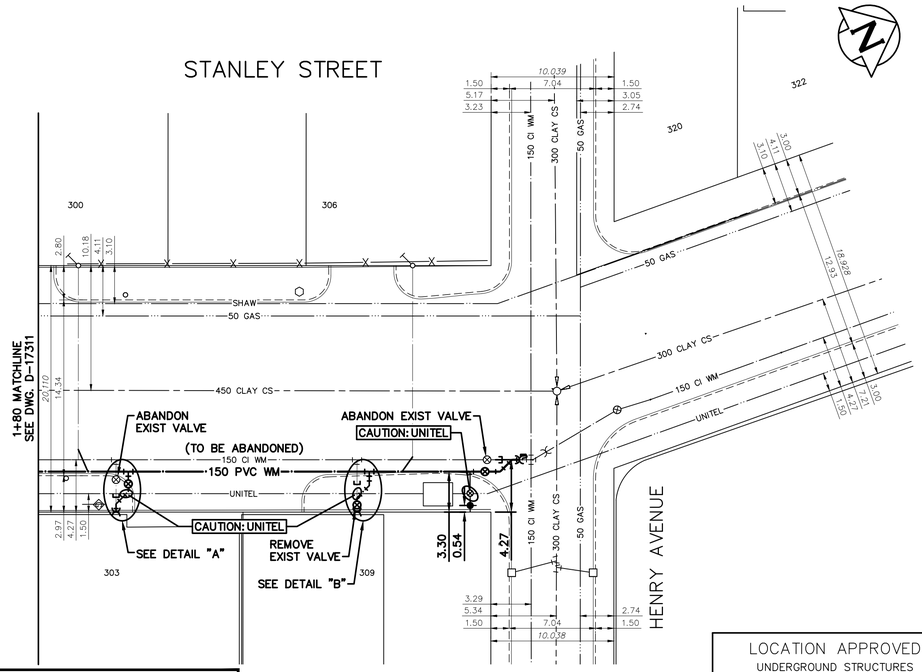

WATER SERVICE INFORMATION						
	ADDRESS	SIZE (mm) MATERIAL (STREET)	SIZE (mm) MATERIAL (PROP.)	SHORT & LONG MEASUREMENT	CORP. LOCATION	REMARKS
	300 STANLEY ST	25 CU	20 CU	33.7m SSL HENRY	SAME AS S/C	RECONNECT SERVICE
*	303 STANLEY ST	UNKNOWN	150 CI	UNKNOWN	UNKNOWN	**RENEW TO P/L WITH 150 PVC**
	306 STANLEY ST	UNKNOWN	UNKNOWN	UNKNOWN	UNKNOWN	RECONNECT SERVICE
*	309 STANLEY ST	UNKNOWN	UNKNOWN	UNKNOWN	UNKNOWN	**RENEW TO P/L WITH 150 PVC**

*** SERVICES TO BE RENEWED TO P/L, ALL OTHER SERVICES TO BE RECONNECTED.**

NOTE: CHAINAGES SHOWN ARE ALONG CENTERLINE OF ROW

NOTE: VALVES TO BE INSTALLED COUNTER-CLOCKWISE TO CLOSE

0.0 5.0 10.0 15.0 20.0 25.0

METRIC
WHOLE NUMBERS INDICATE MILLIMETRES
DECIMALIZED NUMBERS INDICATE METRES

FOR INDEX SEE D-17304

ENGINEERS GEOSCIENTISTS MANITOBA
Certificate of Authorization
Stantec Consulting Ltd.
No. 1301

LOCATION APPROVED
UNDERGROUND STRUCTURES

SUPV. U/G STRUCTURES COMMITTEE — DATE

NOTE:
LOCATION OF UNDERGROUND STRUCTURES AS SHOWN ARE BASED ON THE BEST INFORMATION AVAILABLE BUT NO GUARANTEE IS GIVEN THAT ALL EXISTING UTILITIES ARE SHOWN OR THAT THE GIVEN LOCATIONS ARE EXACT. CONFIRMATION OF EXISTENCE AND EXACT LOCATION OF ALL SERVICES MUST BE OBTAINED FROM THE INDIVIDUAL UTILITIES BEFORE PROCEEDING WITH CONSTRUCTION.

B.M.
ELEV.

NO.	REVISIONS	DATE	BY
00	ISSUED FOR TENDER	2025.05.07	R.S.

Stantec

DESIGNED BY J.H. | CHECKED BY R.S.
DRAWN BY A.M. | APPROVED BY R.S.
SCALE: HORIZONTAL 1:250, VERTICAL 1:50 | RELEASED FOR CONSTRUCTION R.G.
DATE 2025.04.30 | DATE 2025.05.06
PLOT DATE: 2025 05 07

ENGINEER'S SEAL
PROVINCE OF MANITOBA
2025-05-07
R.M. SHERLOCK
Member 24045
REGISTERED PROFESSIONAL ENGINEER

CONSULTANT DRAWING NUMBER
C-208

Winnipeg

THE CITY OF WINNIPEG
WATER AND WASTE DEPARTMENT
ENGINEERING DIVISION

2025 WATER MAIN RENEWALS
CONTRACT 7
STANLEY STREET
40 S OF HENRY AVENUE TO HENRY AVENUE

SHEET 10 OF 12
CITY DRAWING NUMBER
D-17312

TENDER NUMBER: 398-2025
CONTRACT NUMBER: 7

FILE PATH: c:\users\amanness\dc\accdocs\stantec consulting\111220937_c7_cow_2025_wm_renewal\project files\01_wip\04_civil\sheet_files\20937c-207-208