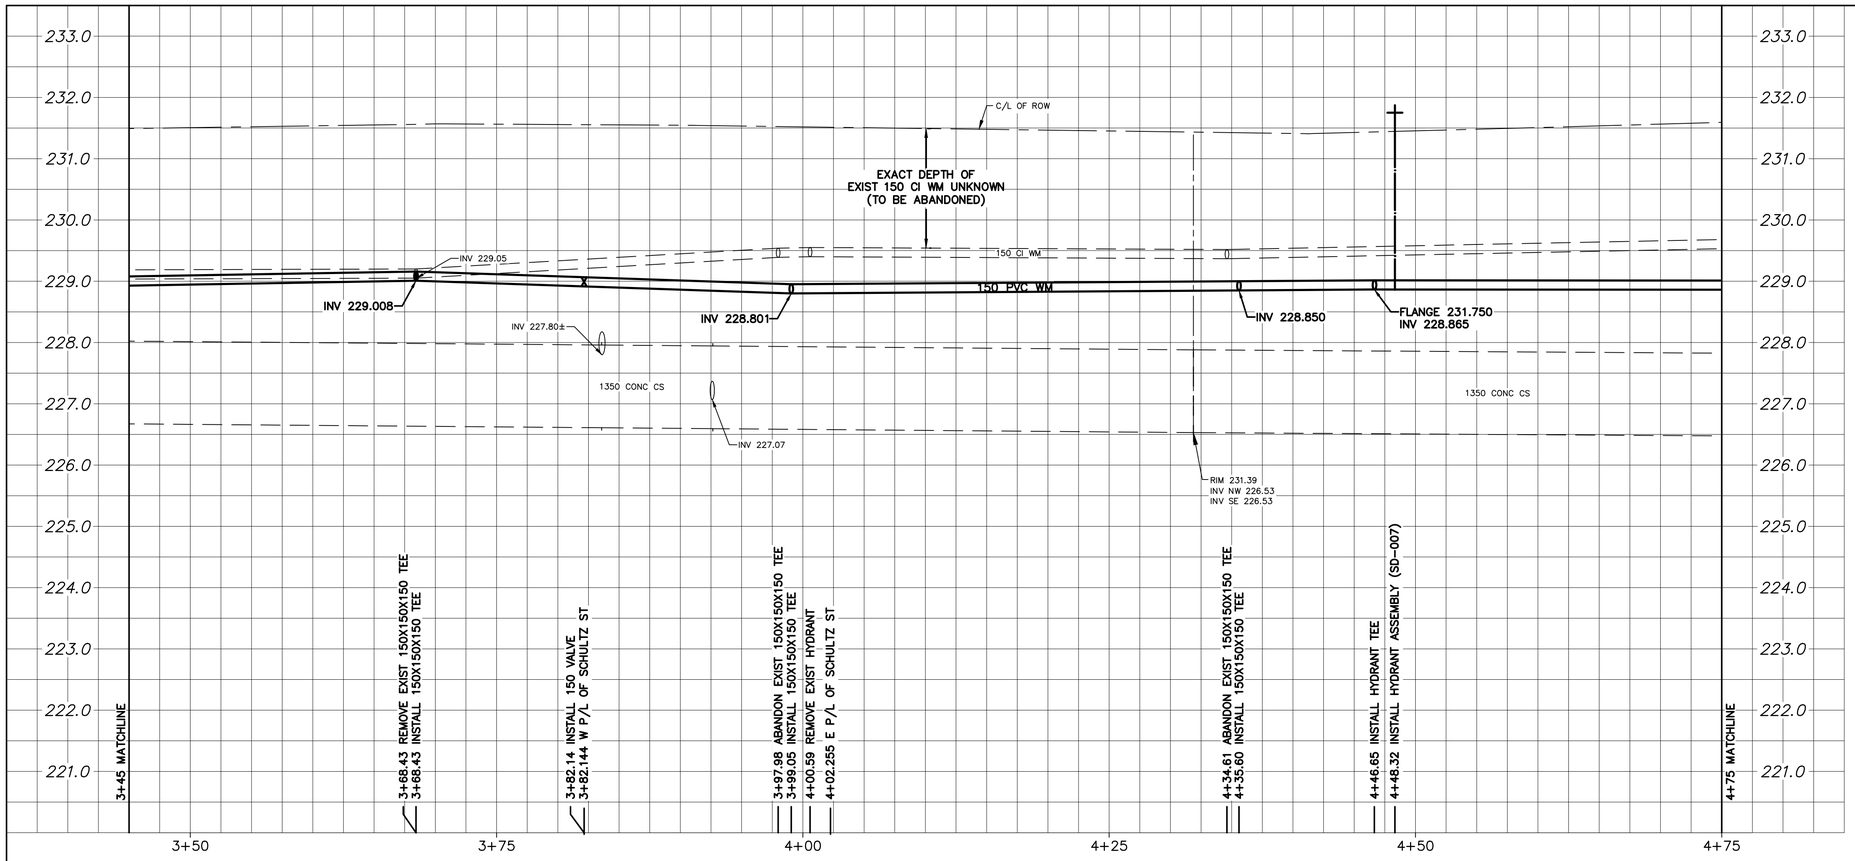

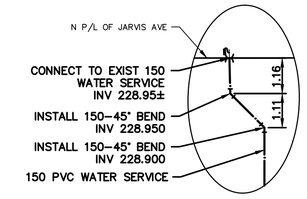

DETAIL "A"
SCALE : NTS

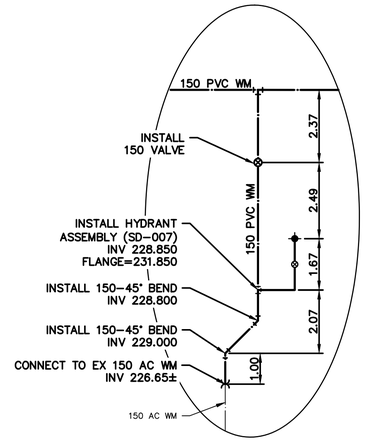

DETAIL "B"
SCALE : NTS

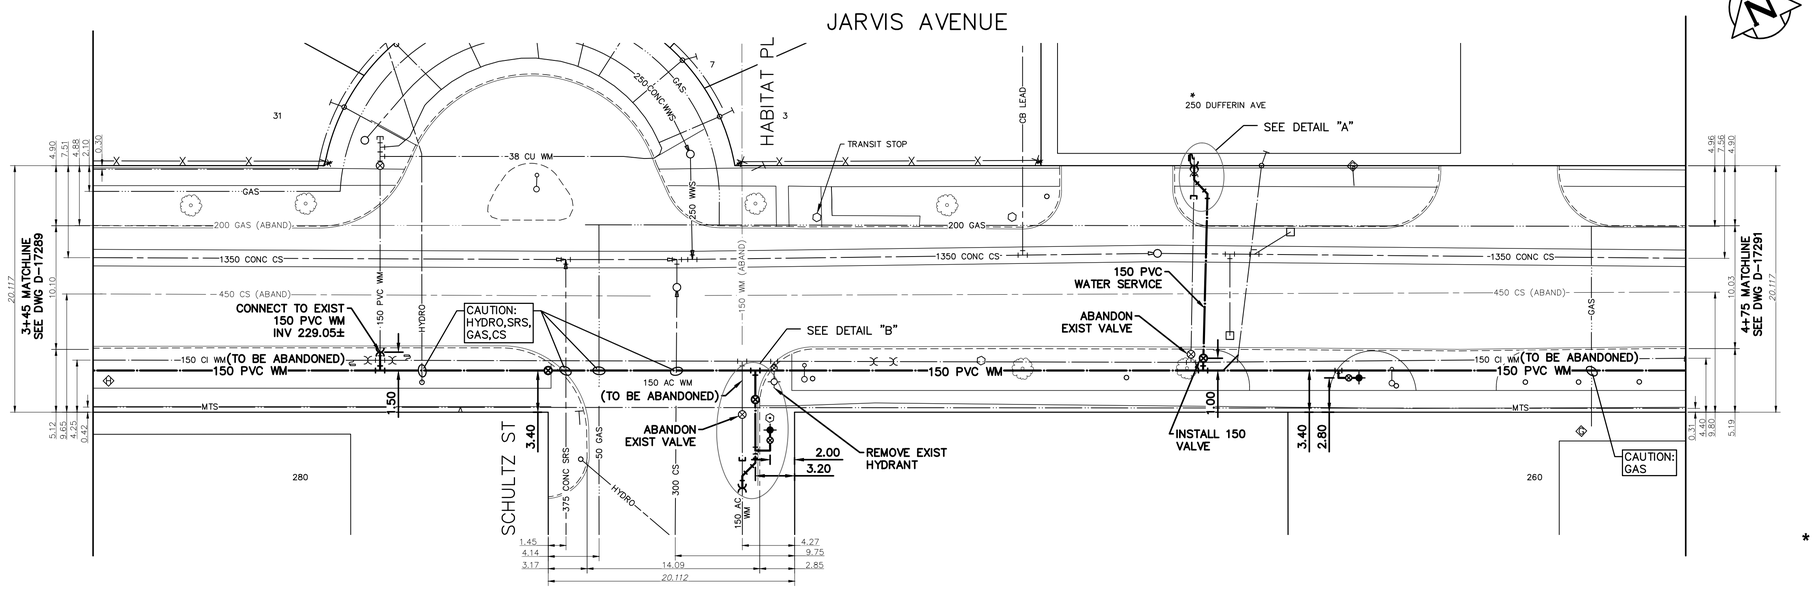

WATER SERVICE INFORMATION					
ADDRESS	SIZE (mm) MATERIAL (STREET)	SIZE (mm) MATERIAL (PROP.)	SHORT & LONG MEASUREMENT	CORP LOCATION	REMARK
3 HABITAT	20 CU	20 CU	3.81 EWL OF BLDG -	OPP S/C	OUTSIDE LIMITS
7 HABITAT	20 CU	20 CU	3.20 SNL OF HSE -	OPP S/C	OUTSIDE LIMITS
31 HABITAT	20 CU	20 CU	0.91 SNL OF BLDG -	OPP S/C	OUTSIDE LIMITS
* 250 DUFFERIN AVE	150 CI	150 CI	- 32.62 EEPL SCHULTZ ST	0.7 E OF S/C	**RENEW TO P/L WITH 150 PVC**
250 DUFFERIN AVE	20 CI	20 CI	3.05 WEL OF BLDG 38.10 EEL OF SHULTZ	1.9 W OF S/C	**RECONNECT SERVICE**
280 JARVIS AVE	-	-	-	-	**ABANDON SERVICE**

*** SERVICES TO BE RENEWED TO P/L. ALL OTHER TO BE RECONNECTED**

NOTE: CHAINAGES SHOWN ARE ALONG CENTERLINE OF ROW

NOTE: VALVES TO BE INSTALLED COUNTER-CLOCKWISE TO CLOSE

0.0 5.0 10.0 15.0 20.0 25.0

FOR INDEX SEE D-17287

METRIC
WHOLE NUMBERS INDICATE MILLIMETRES
DECIMALIZED NUMBERS INDICATE METRES

ENGINEERS GEOSCIENTISTS MANITOBA
Certificate of Authorization
Stantec Consulting Ltd.
No. 1301

LOCATION APPROVED
UNDERGROUND STRUCTURES

SUPV. U/G STRUCTURES COMMITTEE — DATE

NOTE:

LOCATION OF UNDERGROUND STRUCTURES AS SHOWN ARE BASED ON THE BEST INFORMATION AVAILABLE BUT NO GUARANTEE IS GIVEN THAT ALL EXISTING UTILITIES ARE SHOWN OR THAT THE GIVEN LOCATIONS ARE EXACT. CONFIRMATION OF EXISTENCE AND EXACT LOCATION OF ALL SERVICES MUST BE OBTAINED FROM THE INDIVIDUAL UTILITIES BEFORE PROCEEDING WITH CONSTRUCTION.

B.M.
ELEV.

NO.	REVISIONS	DATE	BY
00	ISSUED FOR TENDER	2025.05.15	R.S.

Stantec

DESIGNED BY	J.K.H.	CHECKED BY	R.S.
DRAWN BY	O.S.	APPROVED BY	R.S.
SCALE: HORIZONTAL	1:250	RELEASED FOR CONSTRUCTION	R.G.
VERTICAL	1:50		
DATE	2025.03.28	DATE	2025.05.06

PLOT DATE: 2025 05 14

ENGINEER'S SEAL
PROVINCE OF MANITOBA
2025-05-15
R.M. SHERLOCK
Member 24045
REGISTERED PROFESSIONAL ENGINEER

CONSULTANT DRAWING NUMBER
C-203

TENDER NUMBER: 399-2025

Winnipeg

THE CITY OF WINNIPEG
WATER AND WASTE DEPARTMENT
ENGINEERING DIVISION

2025 WATER MAIN RENEWALS
CONTRACT 8

JARVIS AVENUE
43.8 E OF CHARLES STREET TO
7.8 W OF DERBY STREET

SHEET 5 OF 12

CITY DRAWING NUMBER
D-17290

FILE PATH: c:\users\oschorf\dc\accdocs\stantec