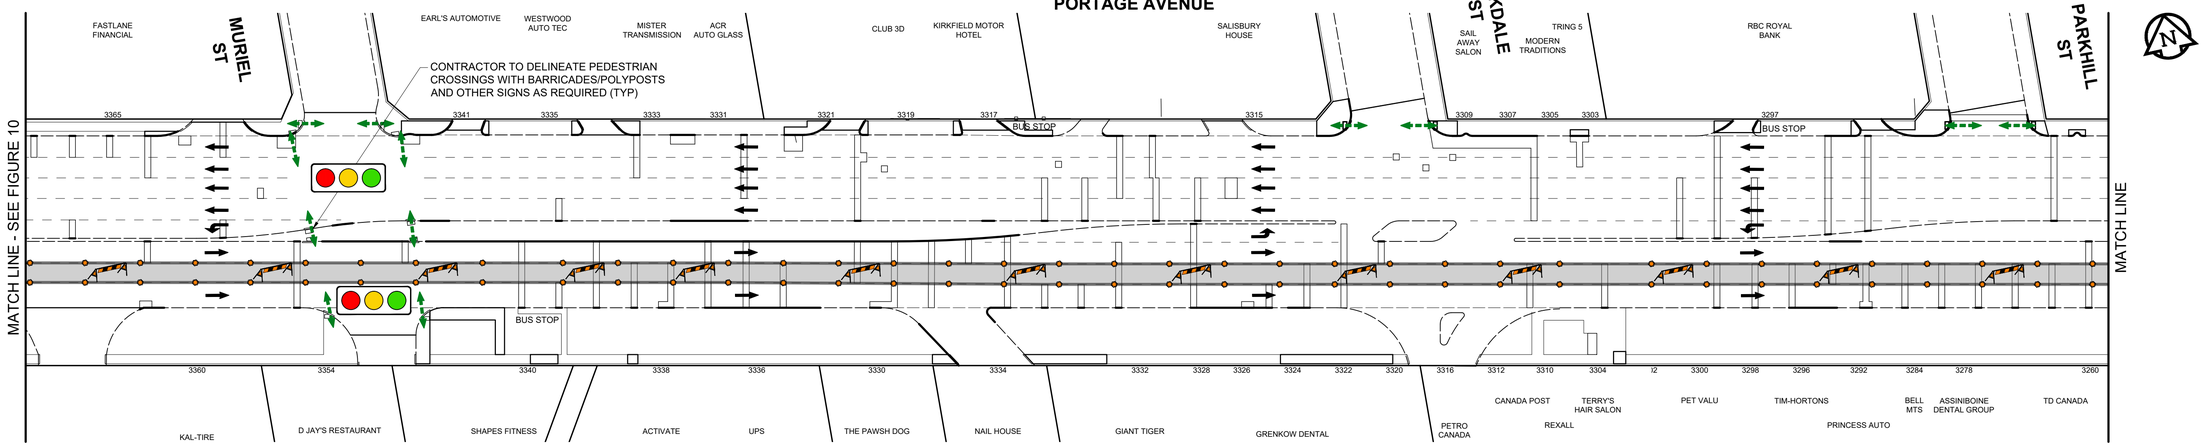

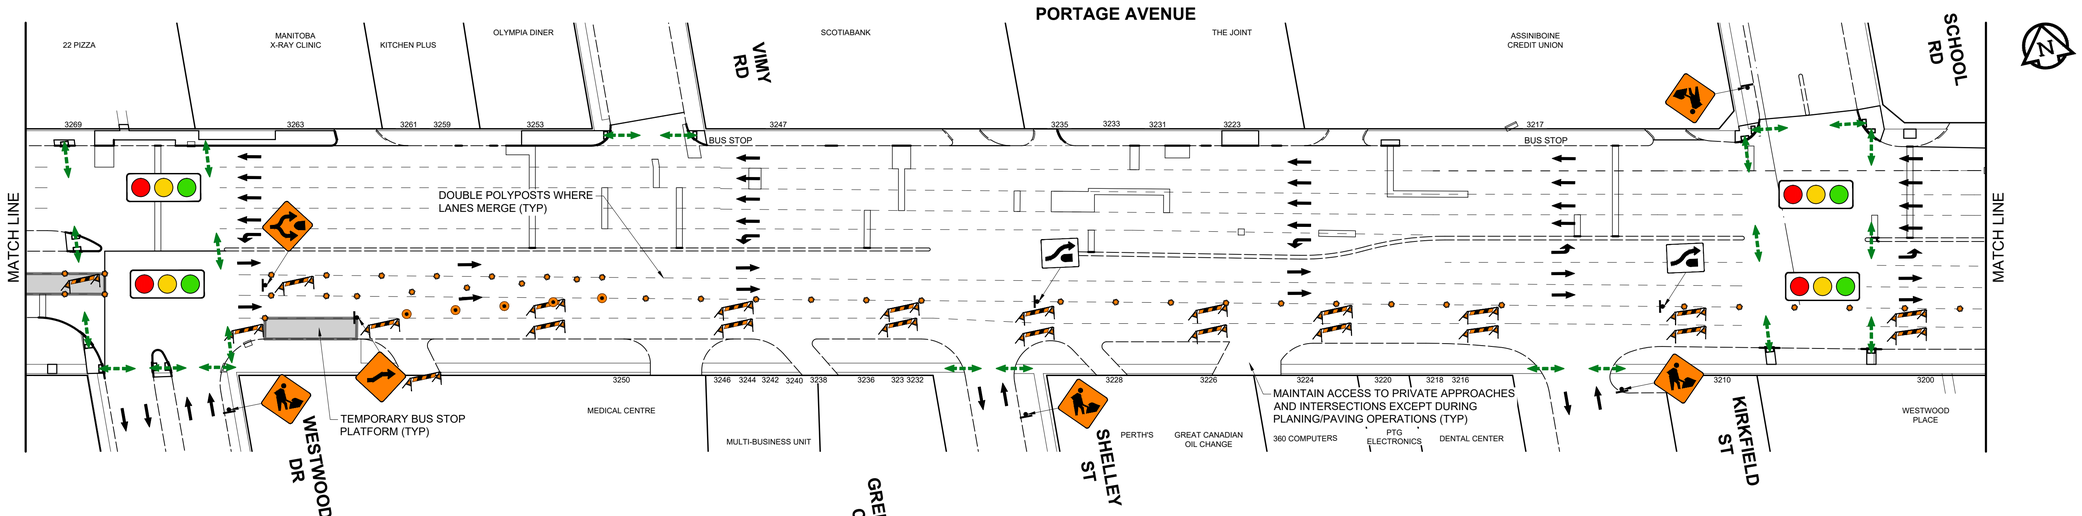

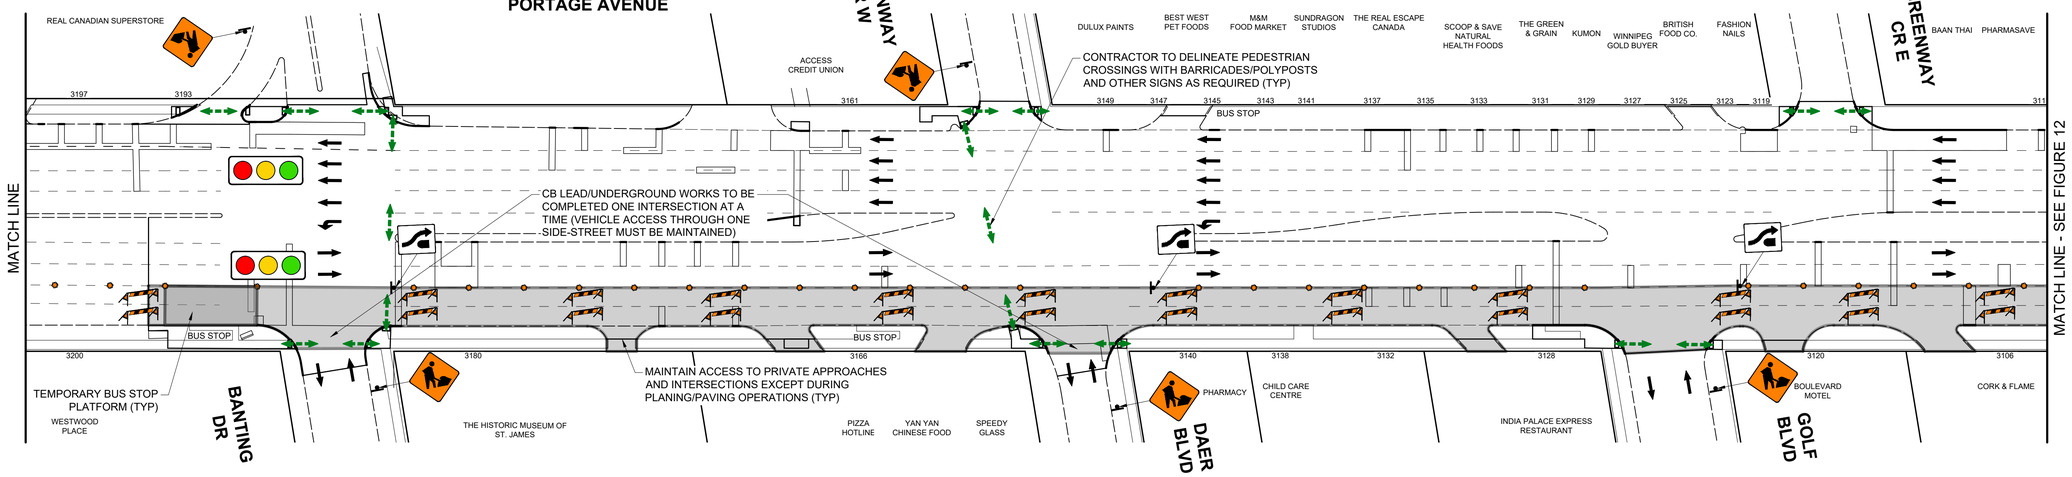

SCALE: 1:500

0 5 10 20 30m

Stantec

ISSUED FOR TENDER

STAGE 4
EASTBOUND MIDDLE LANE (2 OF 3)
FIGURE 13

THE CITY OF WINNIPEG
2025 REGIONAL STREET RENEWALS
PORTAGE AVENUE
REHABILITATION AND RELATED WORKS
TRAFFIC STAGING & SIGNAGE

VERSION 1.0

A1 SIZE 594mm x 841mm

\\ca0045-ppfss01\shared_projects\113706861\0300_drawing\0302_sheet_files\02_civil_Staging\06661c-staging.dwg Last Saved: 5/12/2025 12:33 PM by alemitchell Plotted: 5/5/2025 4:08 PM by Berard, Kevin