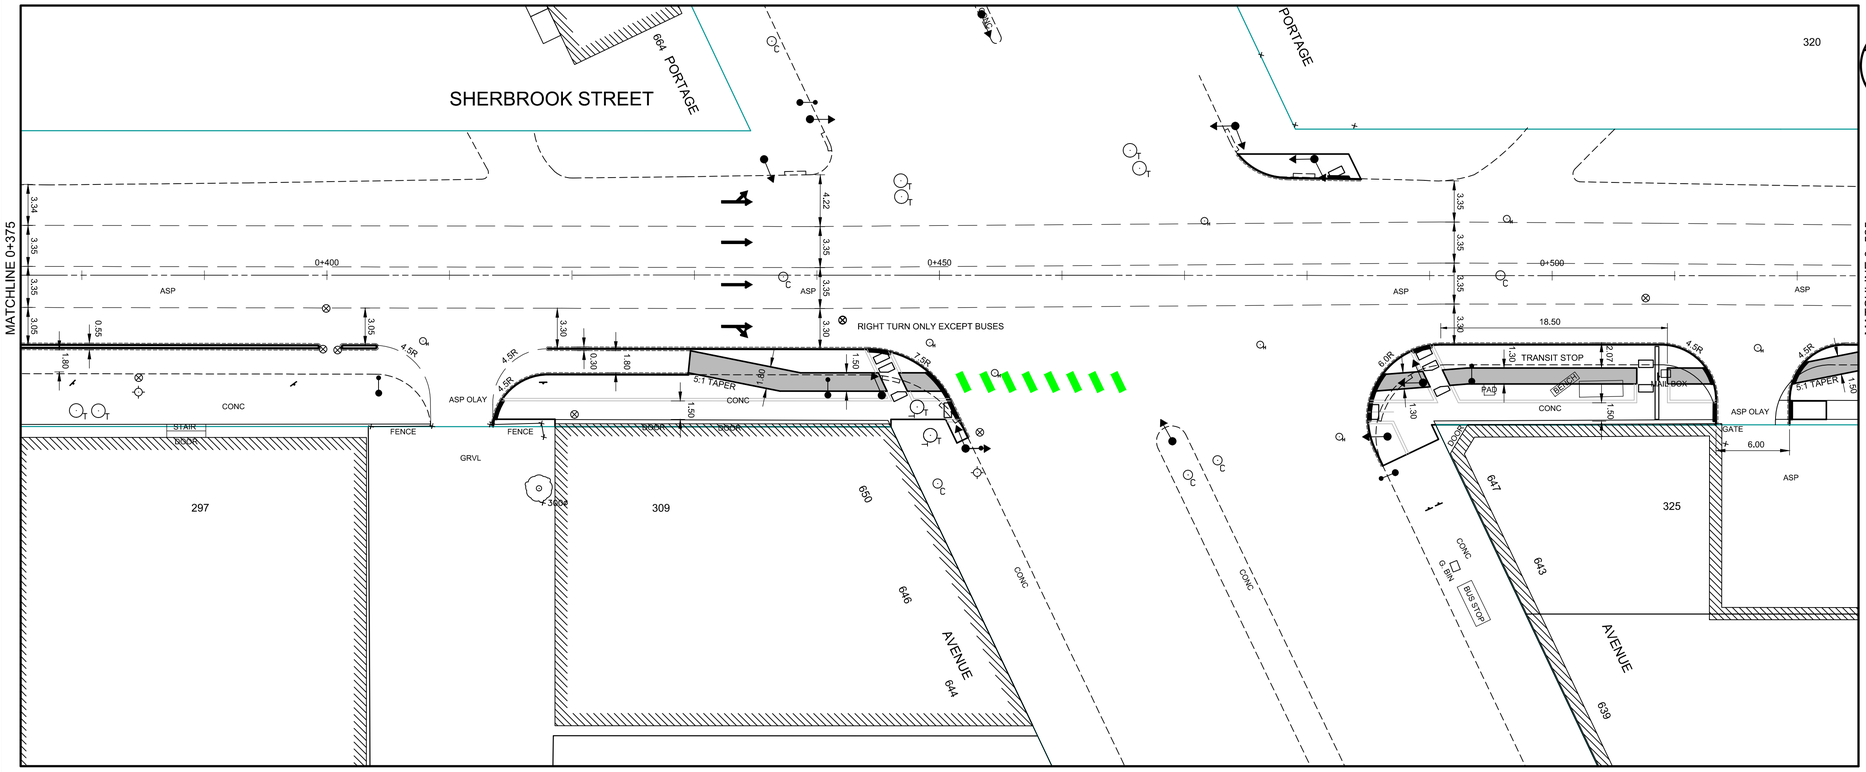

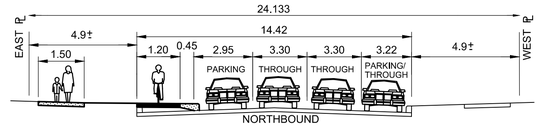

CROSS-SECTION STATION 0+570
NTS

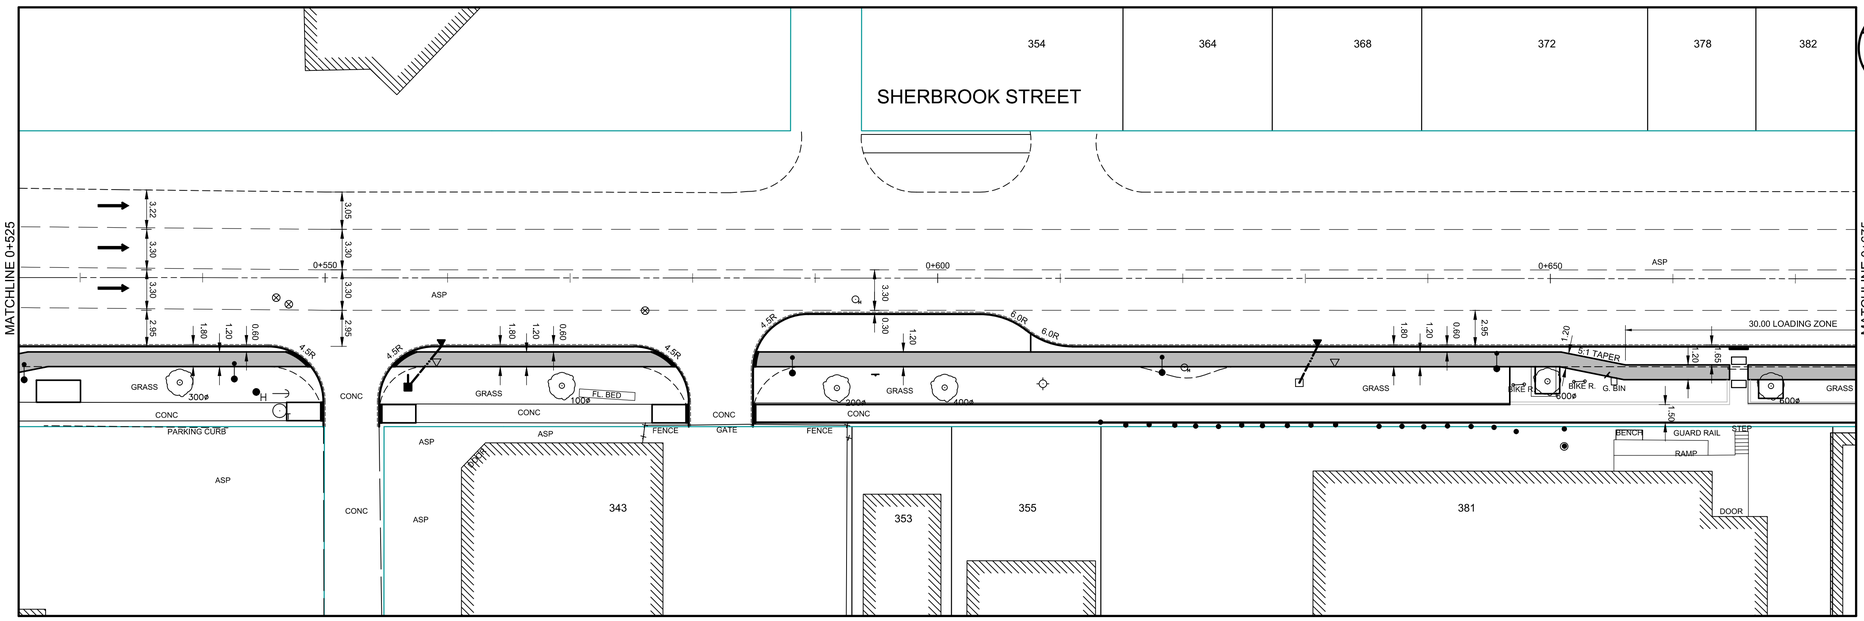

REFERENCE NOTES:

A. VEHICLE LANE WIDTHS ARE TO BACK OF CURB
B. RADII ARE TO BACK OF CURB
C. BIKE LANE WIDTHS, BIKE MEDIAN WIDTHS AND PEDESTRIAN DROPOFF ZONES ARE TO FACE OF CURB
D. PROPERTY LINES OBTAINED FROM CITY OF WINNIPEG L.B.I.S., AND NO SCALE FACTOR WAS APPLIED
E. REFER TO AECOM FIELD BOOK NO. 5181

ENGINEERS GEOSCIENTISTS MANITOBA
Certificate of Authorization
AECOM Canada ULC
No. 4671 Date: August 28, 2025

METRIC
WHOLE NUMBERS INDICATE MILLIMETRES
DECIMALIZED NUMBERS INDICATE METRES

EXISTING	LEGEND - PLAN	PROPOSED	EXISTING	LEGEND - PLAN	PROPOSED	EXISTING	LEGEND - PROFILE	PROPOSED
150 mm W.M.	WATERMAIN	150 mm W.M.		HYDRO			℄ PROFILE	
◇	HYDRANT	✦		M.T.S.			N/W GUTTER	
⊗	VALVE	⊗		CONCRETE			S/E GUTTER	
300mm L.D.S.	LAND DRAINAGE SEWER	300mm L.D.S.		ASPHALT		◇	N/W PROPERTY LINE	
250mm W.W.S.	WASTEWATER SEWER	250mm W.W.S.		PROPERTY LINE		⬡	S/E PROPERTY LINE	
○	MANHOLE	●		SURVEY BAR				
□	CATCH BASIN	■	235.750	ELEVATION	35.750			
▽	CATCH PIT	▼	500ø	TREE				
↕	TRAFFIC SIGNAL POLE			SIDEWALK RAMP				
↕	STREET LIGHT			CONCRETE SIDEWALK				
GAS		GAS		FENCE				

LOCATION APPROVED
UNDERGROUND STRUCTURES

SUPV. U/G STRUCTURES COMMITTEE — DATE

NOTE:
LOCATION OF UNDERGROUND STRUCTURES AS SHOWN ARE BASED ON THE BEST INFORMATION AVAILABLE. BUT NO GUARANTEE IS GIVEN THAT ALL EXISTING UTILITIES ARE SHOWN OR THAT THE GIVEN LOCATIONS ARE EXACT. CONFIRMATION OF EXISTENCE AND EXACT LOCATION OF ALL SERVICES MUST BE OBTAINED FROM THE INDIVIDUAL UTILITIES BEFORE PROCEEDING WITH CONSTRUCTION.

B.M. ELEV. S.W. Cor. Ellice Ave. & Furby St., Tblt. in N. Conc. foundation S.W.No. 570 Ellice Ave., 4 m W. of most Ely. wall of Bldg. & 0.1 m below brick.

ELEVATION: 232.536 m

NO.	REVISIONS	DATE	BY
0	ISSUED FOR TENDER	08/28/2025	RC
A	ISSUED FOR REVIEW	08/15/2025	BC

AECOM

DESIGNED BY	ISW	CHECKED BY	BC
DRAWN BY	ISW	APPROVED BY	RC
HOR. SCALE:	1:250	RELEASED FOR CONSTRUCTION BY:	
VERTICAL:	N/A		
DATE	08/15/2025	DATE	

ENGINEER'S SEAL
PROVINCE OF MANITOBA
R. P. CUNNINGHAM
Member
24711
2025-08-28
REGISTERED PROFESSIONAL ENGINEER

CONSULTANT DRAWING NO.
CT-04

Winnipeg
THE CITY OF WINNIPEG
PUBLIC WORKS DEPARTMENT
ENGINEERING DIVISION

SHERBROOK STREET
BIKE LANE IMPROVEMENTS

CITY DRAWING NUMBER

SHEET 04 OF 15

BIKE LANE GEOMETRY
STATION 0+375 TO STATION 0+675