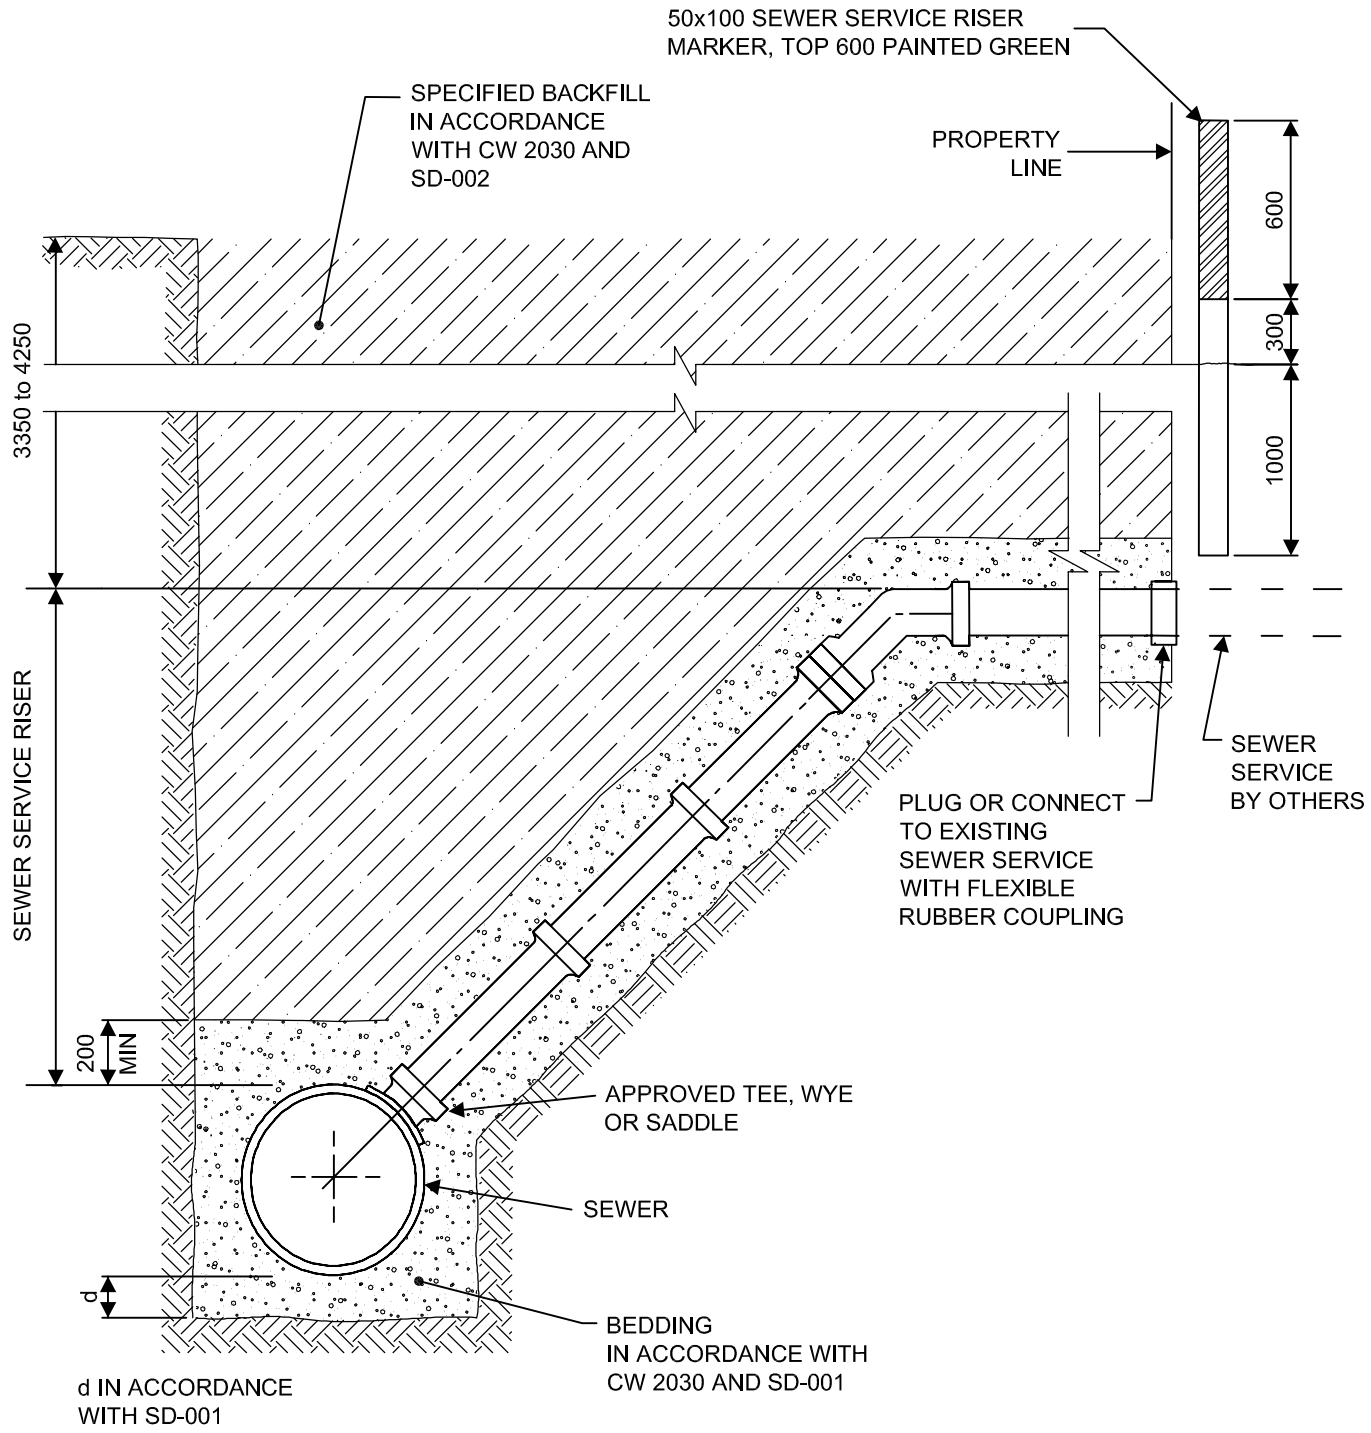

DIMENSIONS IN MILLIMETERS

THE CITY OF WINNIPEG **WATER & WASTE DEPARTMENT**		**Reference Spec. No.** CW 2030 CW 2130	
SEWER SERVICE WITH ALTERNATIVE "A" RISER	**Designed By:** RAS / TW	**Drawn By:** BH	**Scale:** N.T.S.
	Checked By: TW	**Date:** 03-03-14 **Revision: 1**	**Drawing No.** SD-014
	Approved: UNDERGROUND WORKS COMMITTEE		