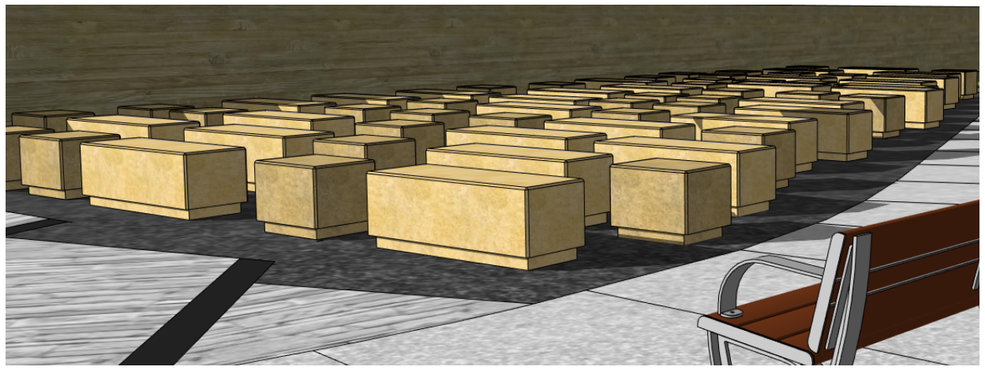

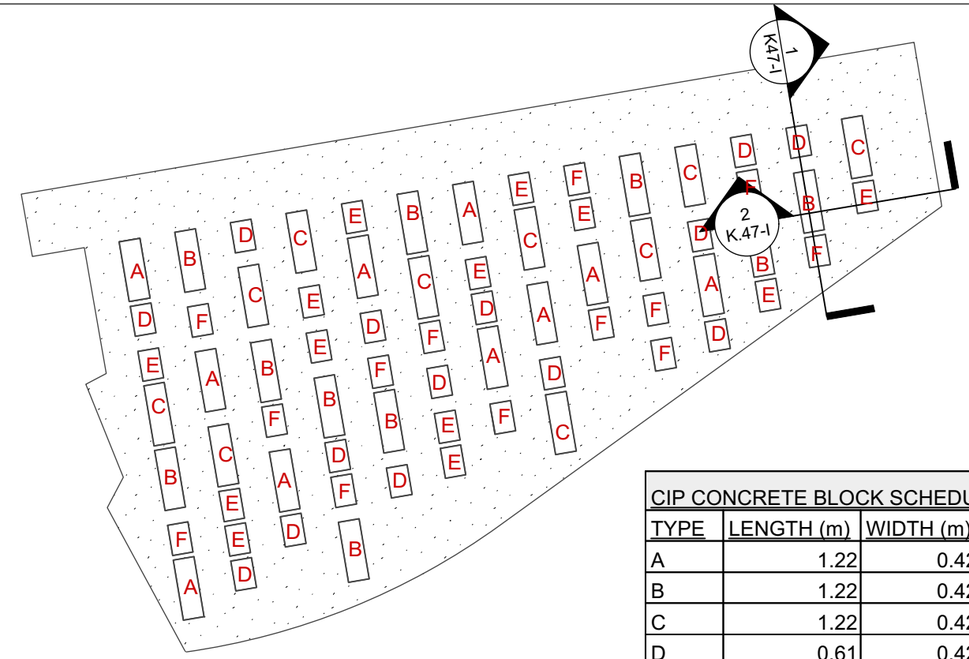

CIP CONCRETE BLOCK SCHEDULE				
TYPE	LENGTH (m)	WIDTH (m)	HEIGHT (m)	QUANTITY
A	1.22	0.42	0.49	10
B	1.22	0.42	0.54	10
C	1.22	0.42	0.6	10
D	0.61	0.42	0.49	14
E	0.61	0.42	0.54	13
F	0.61	0.42	0.6	13

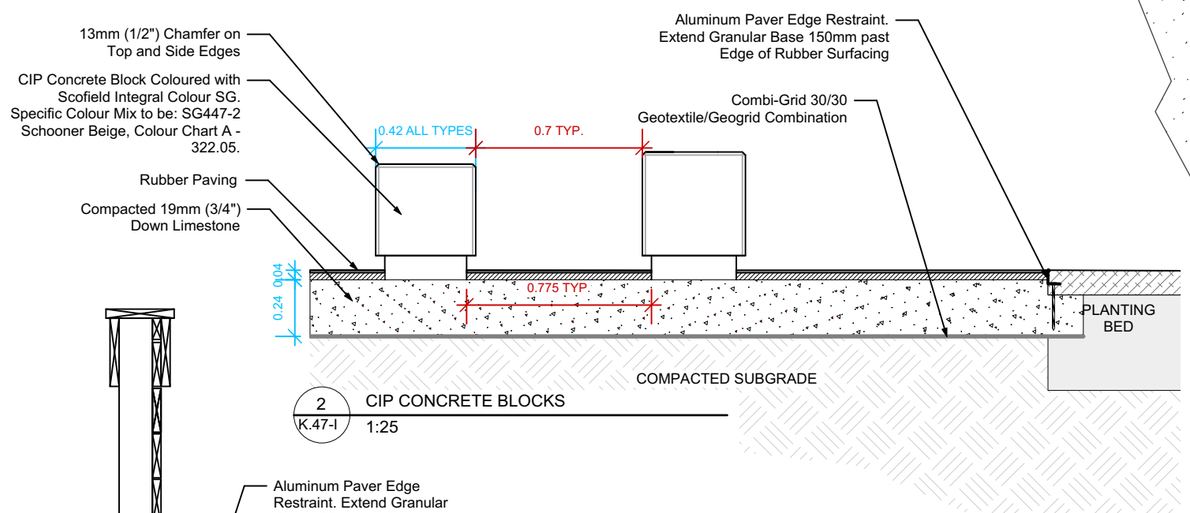

2 K.47-I CIP CONCRETE BLOCKS
1:25

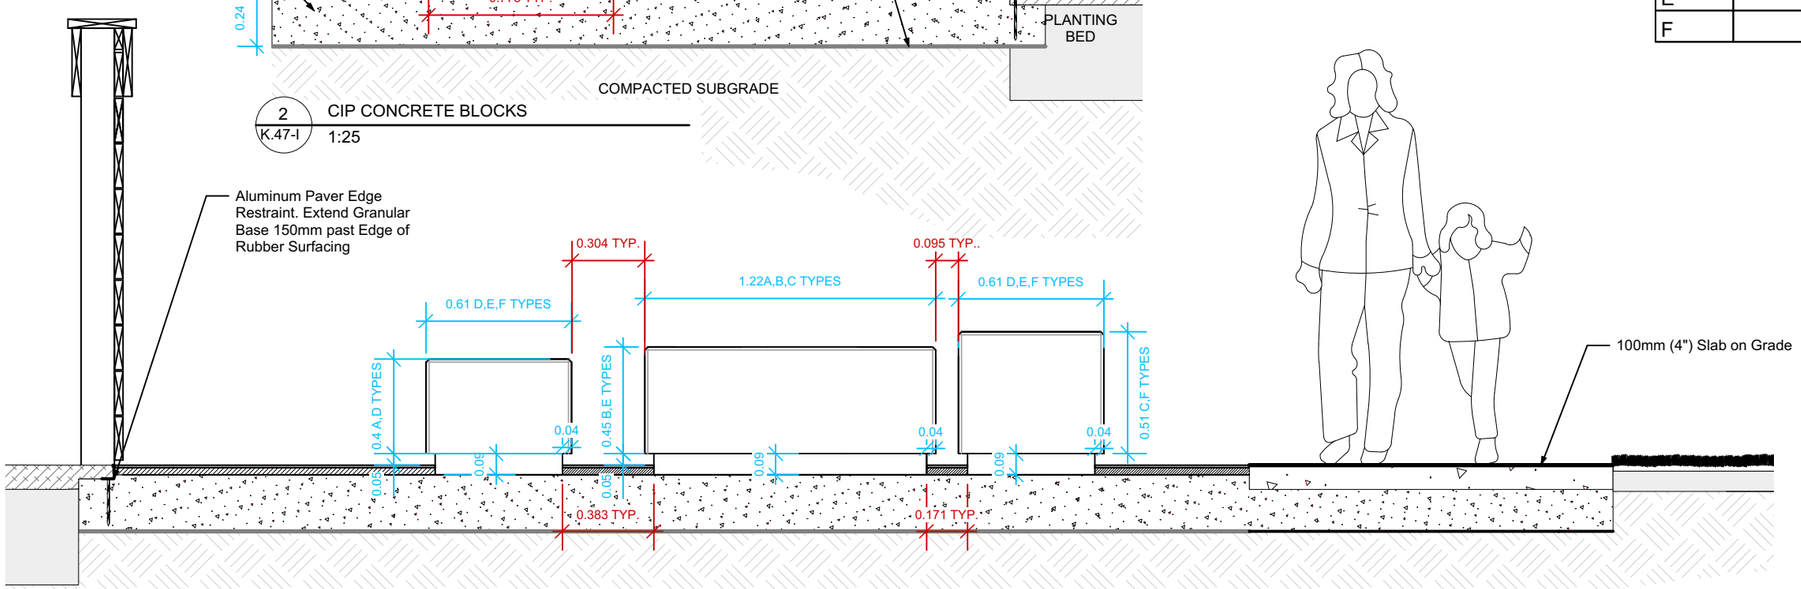

1 K.47-I CIP CONCRETE BLOCKS
1:25

CONTRACTOR TO CONFIRM ALL DIMENSIONS AND REPORT ANY DISCREPANCIES TO CONTRACT ADMINISTRATOR PRIOR TO CONSTRUCTION. LOCATION OF UNDERGROUND STRUCTURES AS SHOWN ARE BASED ON THE BEST INFORMATION AVAILABLE BUT NO GUARANTEE IS GIVEN THAT ALL EXISTING UTILITIES ARE SHOWN OR THAT THE GIVEN LOCATIONS ARE EXACT. CONFIRMATION OF EXISTENCE AND EXACT LOCATION OF ALL SERVICES MUST BE OBTAINED FROM THE INDIVIDUAL UTILITIES BEFORE PROCEEDING WITH CONSTRUCTION.

Winnipeg

THE CITY OF WINNIPEG
Planning, Property and Development Department
Planning and Land Use Division
Unit 15 - 30 Fort Street, Winnipeg, MB, (R3C 4X5)

DESIGNED BY	IL	CHECKED BY	
DRAWN BY	IM	APPROVED BY	
HORIZ. SCALE	VARIES		
VERT. SCALE			
DATE	APRIL 2018		

MANAGER, PARK AND OPEN SPACES — DATE

MANAGER, PLANNING AND LAND USE DIVISION — DATE

DRAWING TITLE
KAPYONG PARK MEMORIAL PLAZA

DETAILS

SITE ADDRESS

DRAWING NO.
K.47-I

BID OPPORTUNITY NO.
410-2018